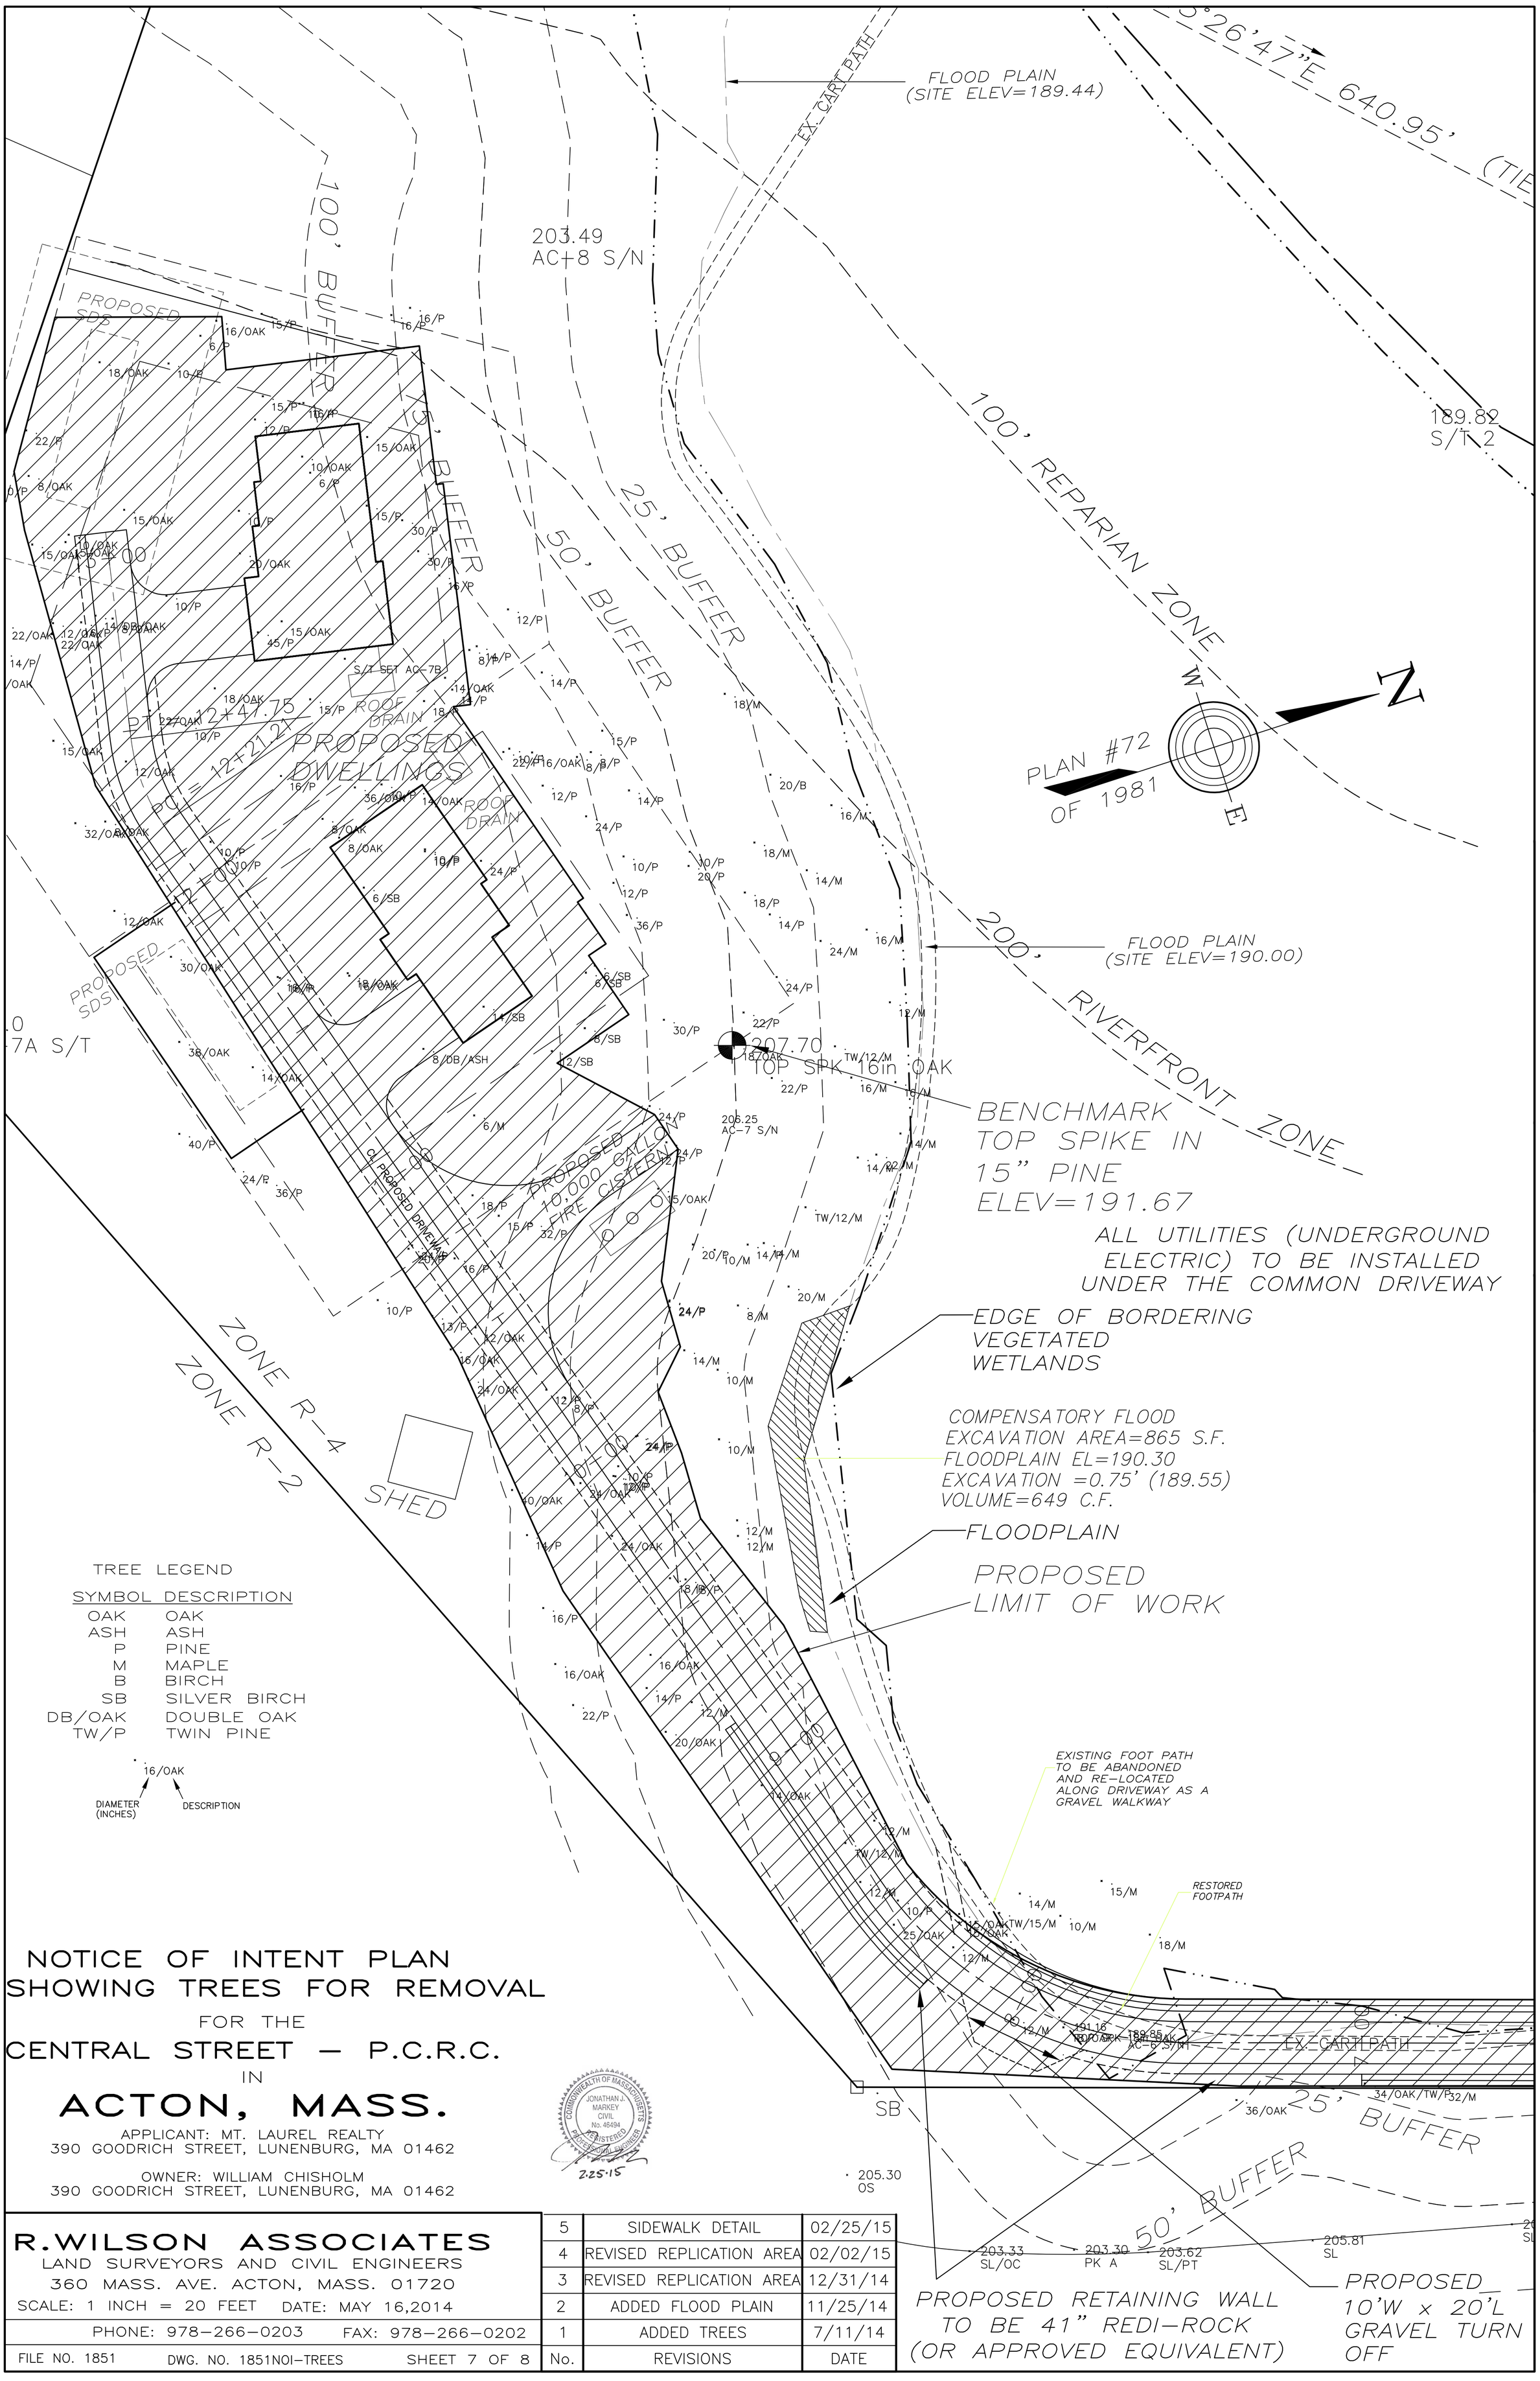

TREE LEGEND

SYMBOL	DESCRIPTION
OAK	OAK
ASH	ASH
P	PINE
M	MAPLE
B	BIRCH
SB	SILVER BIRCH
DB/OAK	DOUBLE OAK
TW/P	TWIN PINE

16/OAK
DIAMETER (INCHES) — DESCRIPTION

NOTICE OF INTENT PLAN SHOWING TREES FOR REMOVAL

FOR THE

CENTRAL STREET – P.C.R.C.

IN

ACTON, MASS.

APPLICANT: MT. LAUREL REALTY
390 GOODRICH STREET, LUNENBURG, MA 01462

OWNER: WILLIAM CHISHOLM
390 GOODRICH STREET, LUNENBURG, MA 01462

COMMONWEALTH OF MASSACHUSETTS
JONATHAN J. MARKEY
CIVIL
No. 46494
REGISTERED PROFESSIONAL ENGINEER
2.25.15

R.WILSON ASSOCIATES
LAND SURVEYORS AND CIVIL ENGINEERS
360 MASS. AVE. ACTON, MASS. 01720
PHONE: 978-266-0203 FAX: 978-266-0202

SCALE: 1 INCH = 20 FEET DATE: MAY 16,2014

FILE NO. 1851 DWG. NO. 1851NOI-TREES SHEET 7 OF 8

No.	REVISIONS	DATE
5	SIDEWALK DETAIL	02/25/15
4	REVISED REPLICATION AREA	02/02/15
3	REVISED REPLICATION AREA	12/31/14
2	ADDED FLOOD PLAIN	11/25/14
1	ADDED TREES	7/11/14