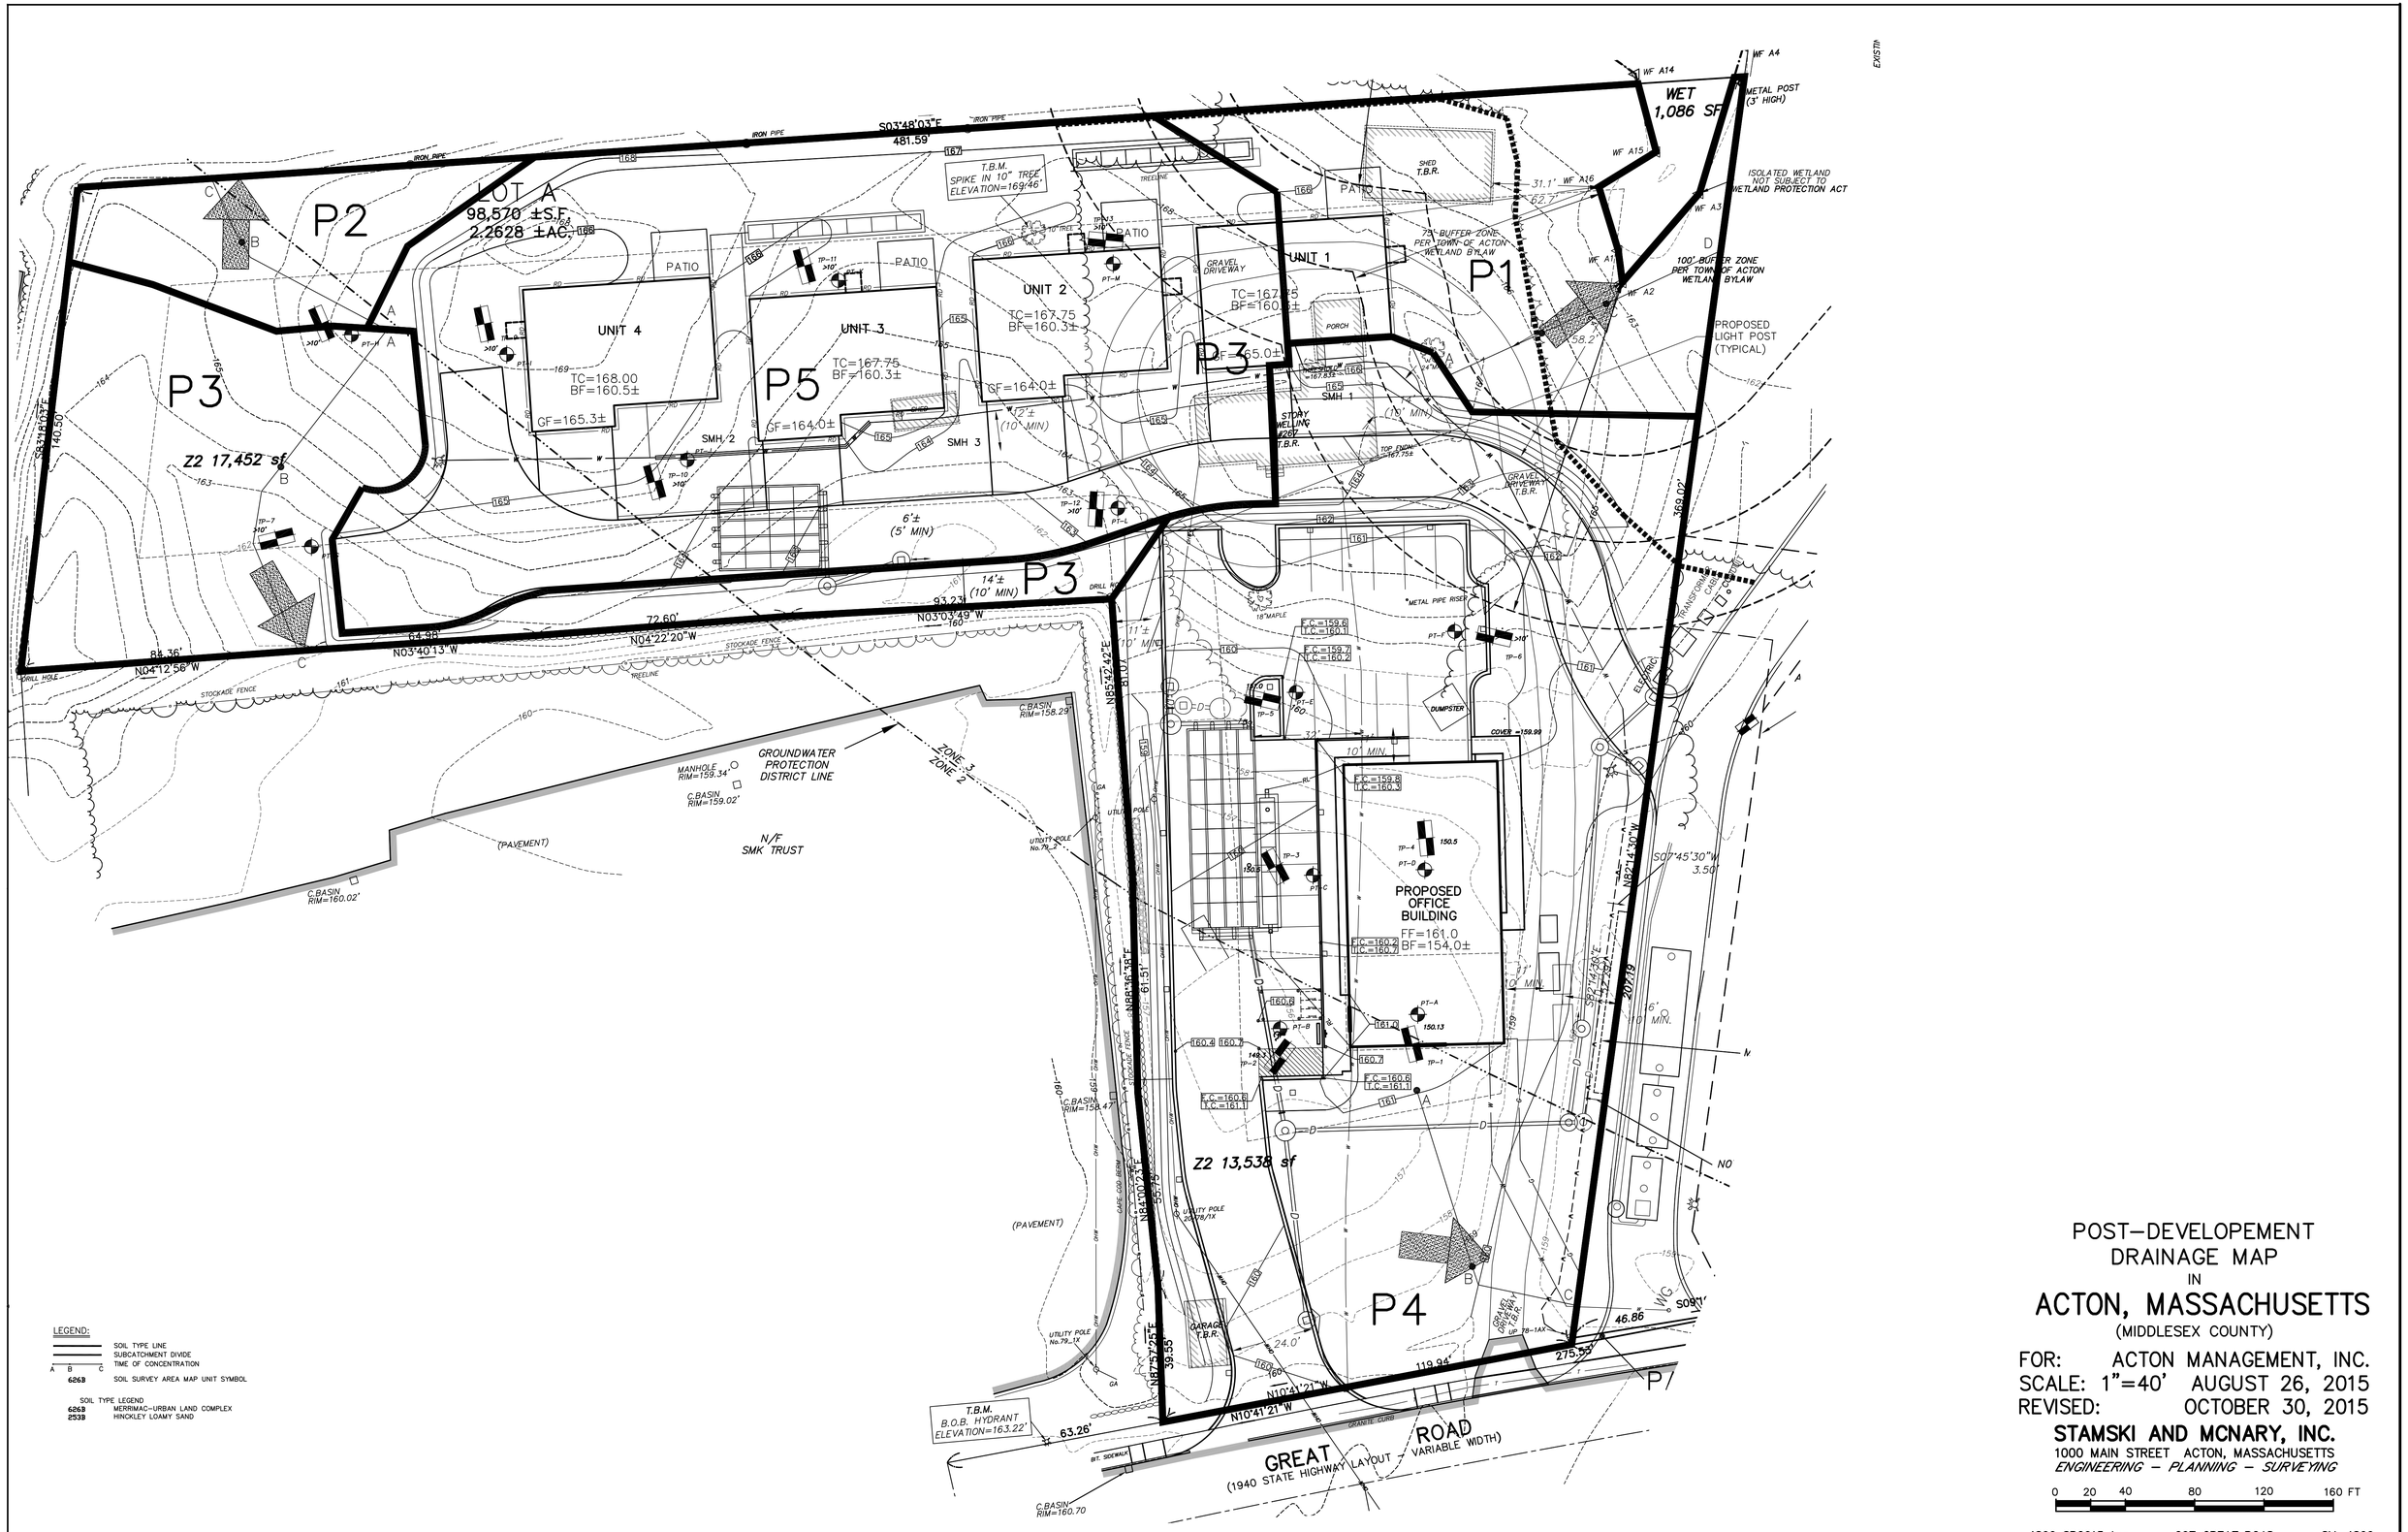

LEGEND:

SOIL TYPE LINE
SUBCATCHMENT DIVIDE
A B C TIME OF CONCENTRATION
626B SOIL SURVEY AREA MAP UNIT SYMBOL

SOIL TYPE LEGEND
626B MERRIMAC-URBAN LAND COMPLEX
253B HINCKLEY LOAMY SAND

POST-DEVELOPEMENT DRAINAGE MAP IN ACTON, MASSACHUSETTS

(MIDDLESEX COUNTY)

FOR: ACTON MANAGEMENT, INC.
SCALE: 1"=40' AUGUST 26, 2015
REVISED: OCTOBER 30, 2015

STAMSKI AND MCNARY, INC.
1000 MAIN STREET ACTON, MASSACHUSETTS
ENGINEERING - PLANNING - SURVEYING

0 20 40 80 120 160 FT

4860 SP2015.dwg 267 GREAT ROAD SM-4860