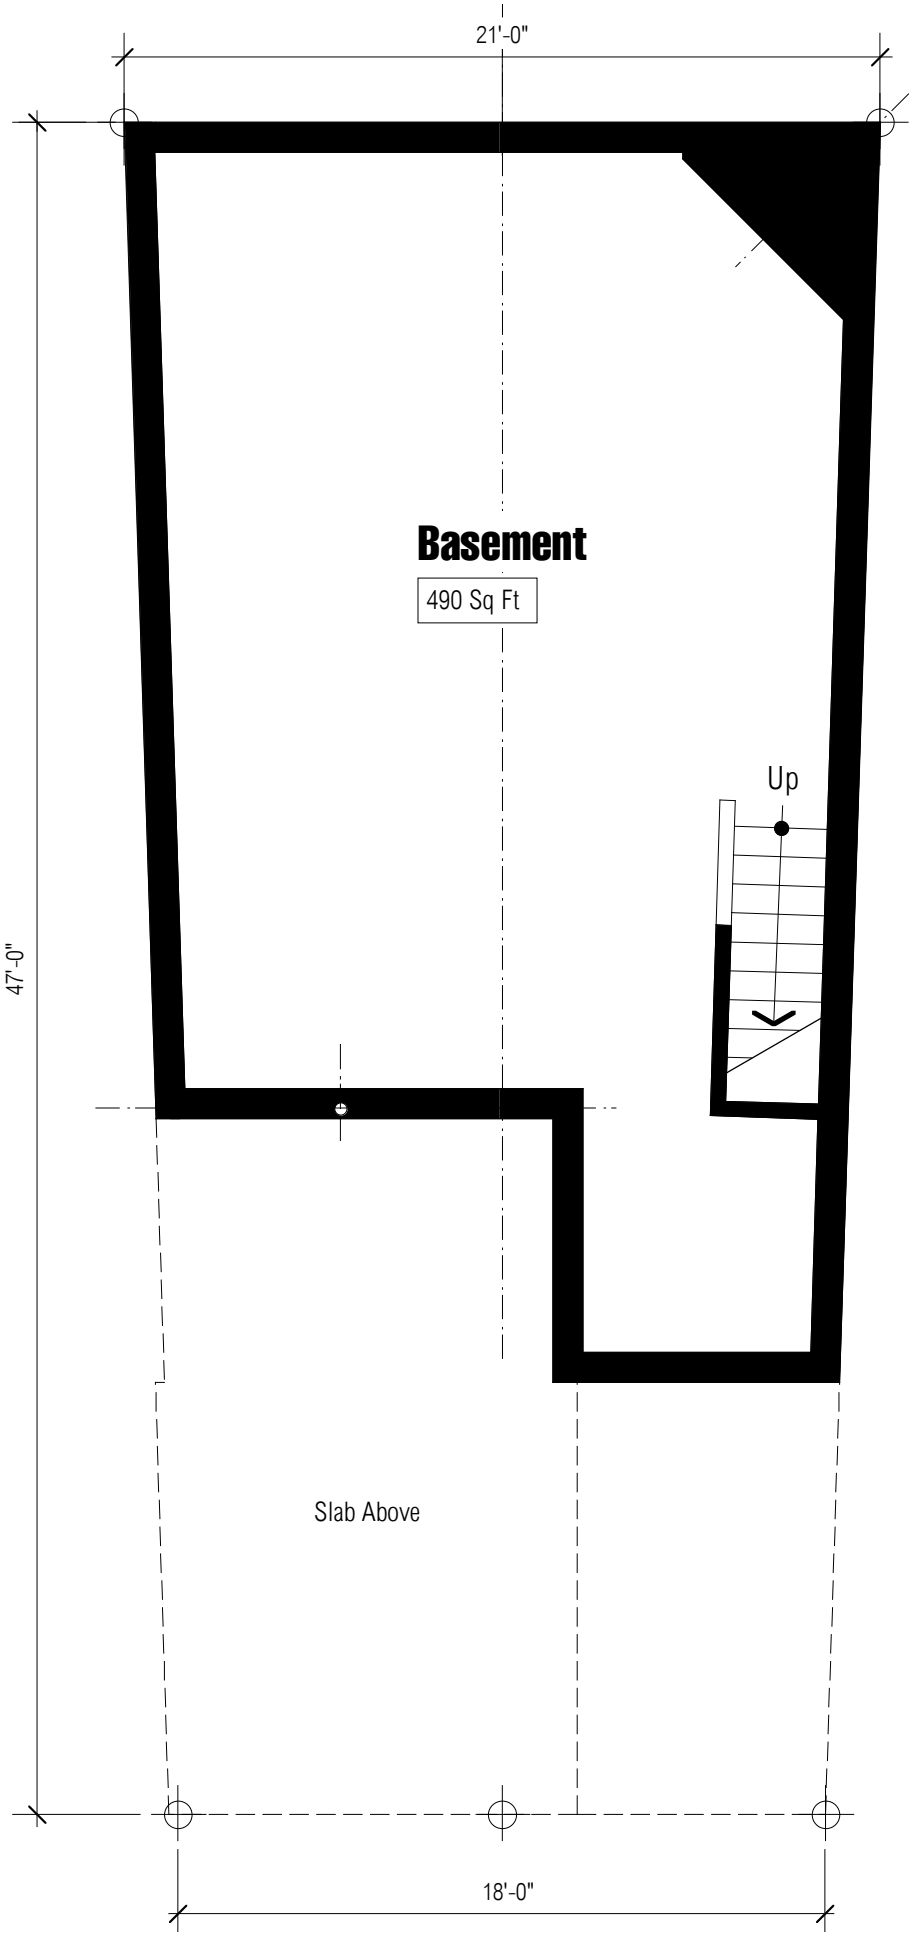

Bsmt

Townhouse

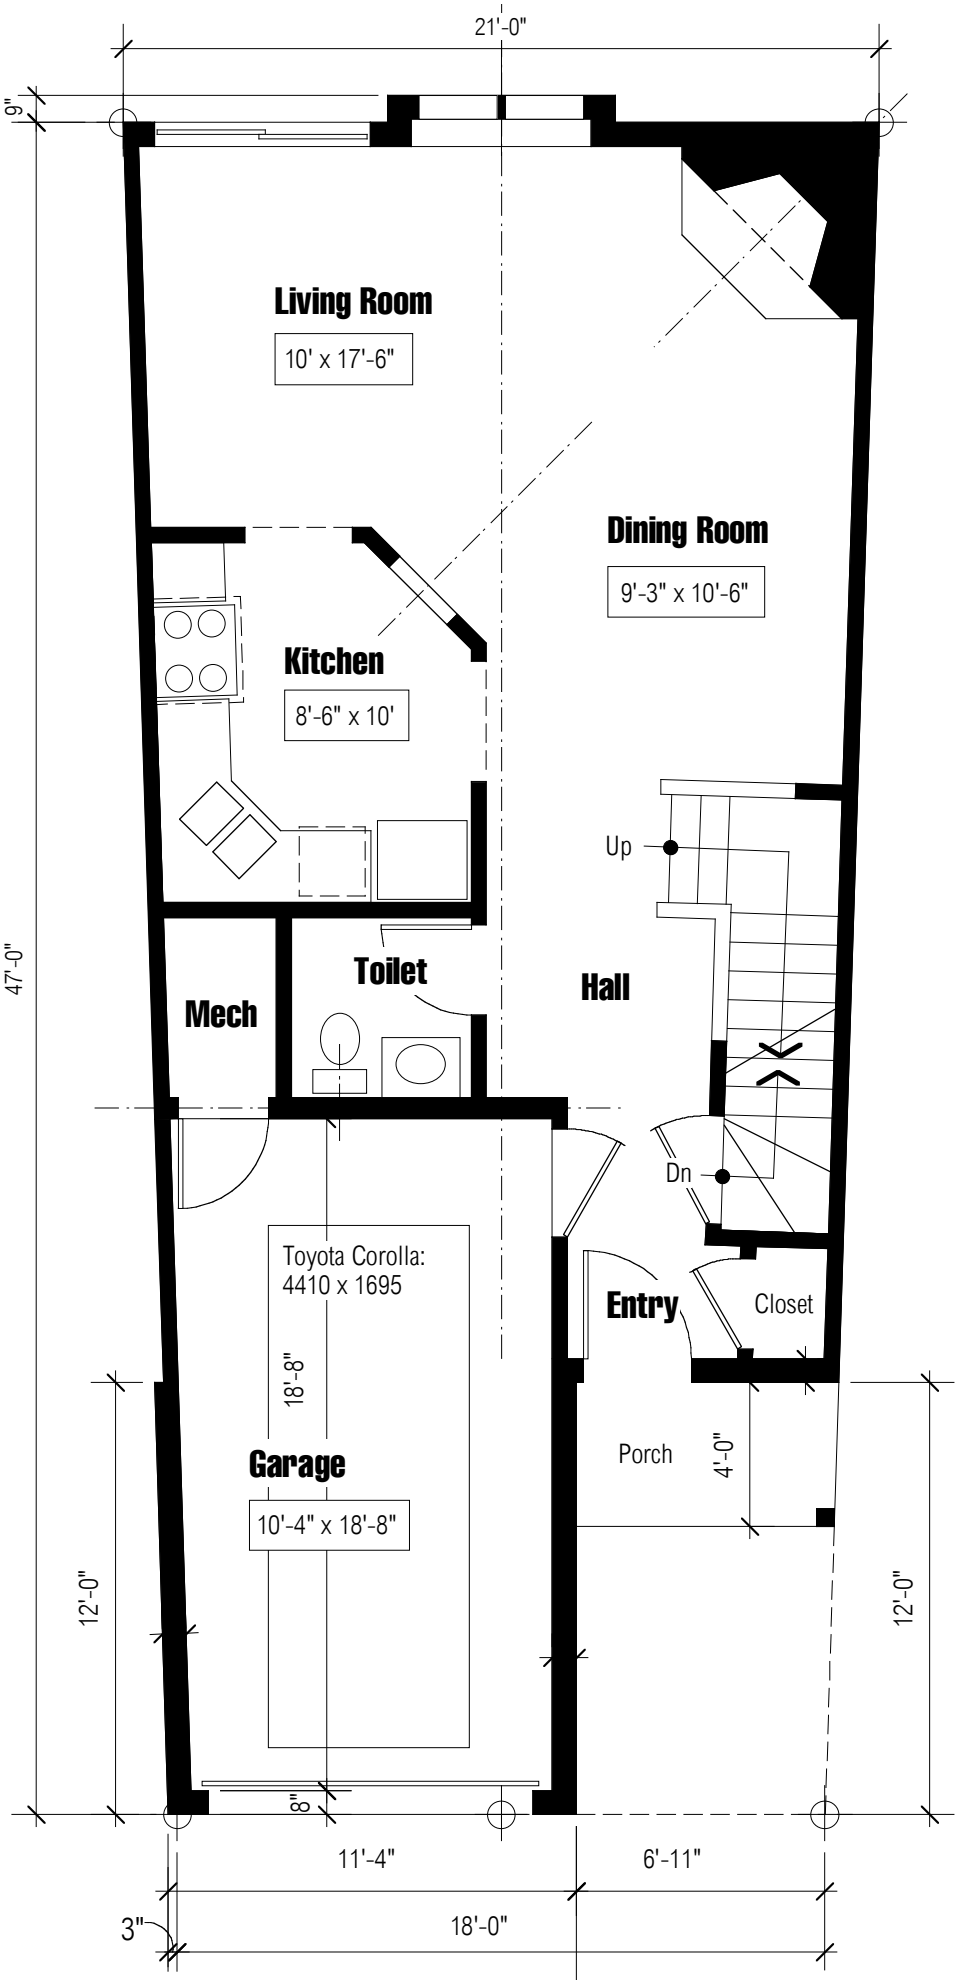

1st

Townhouse

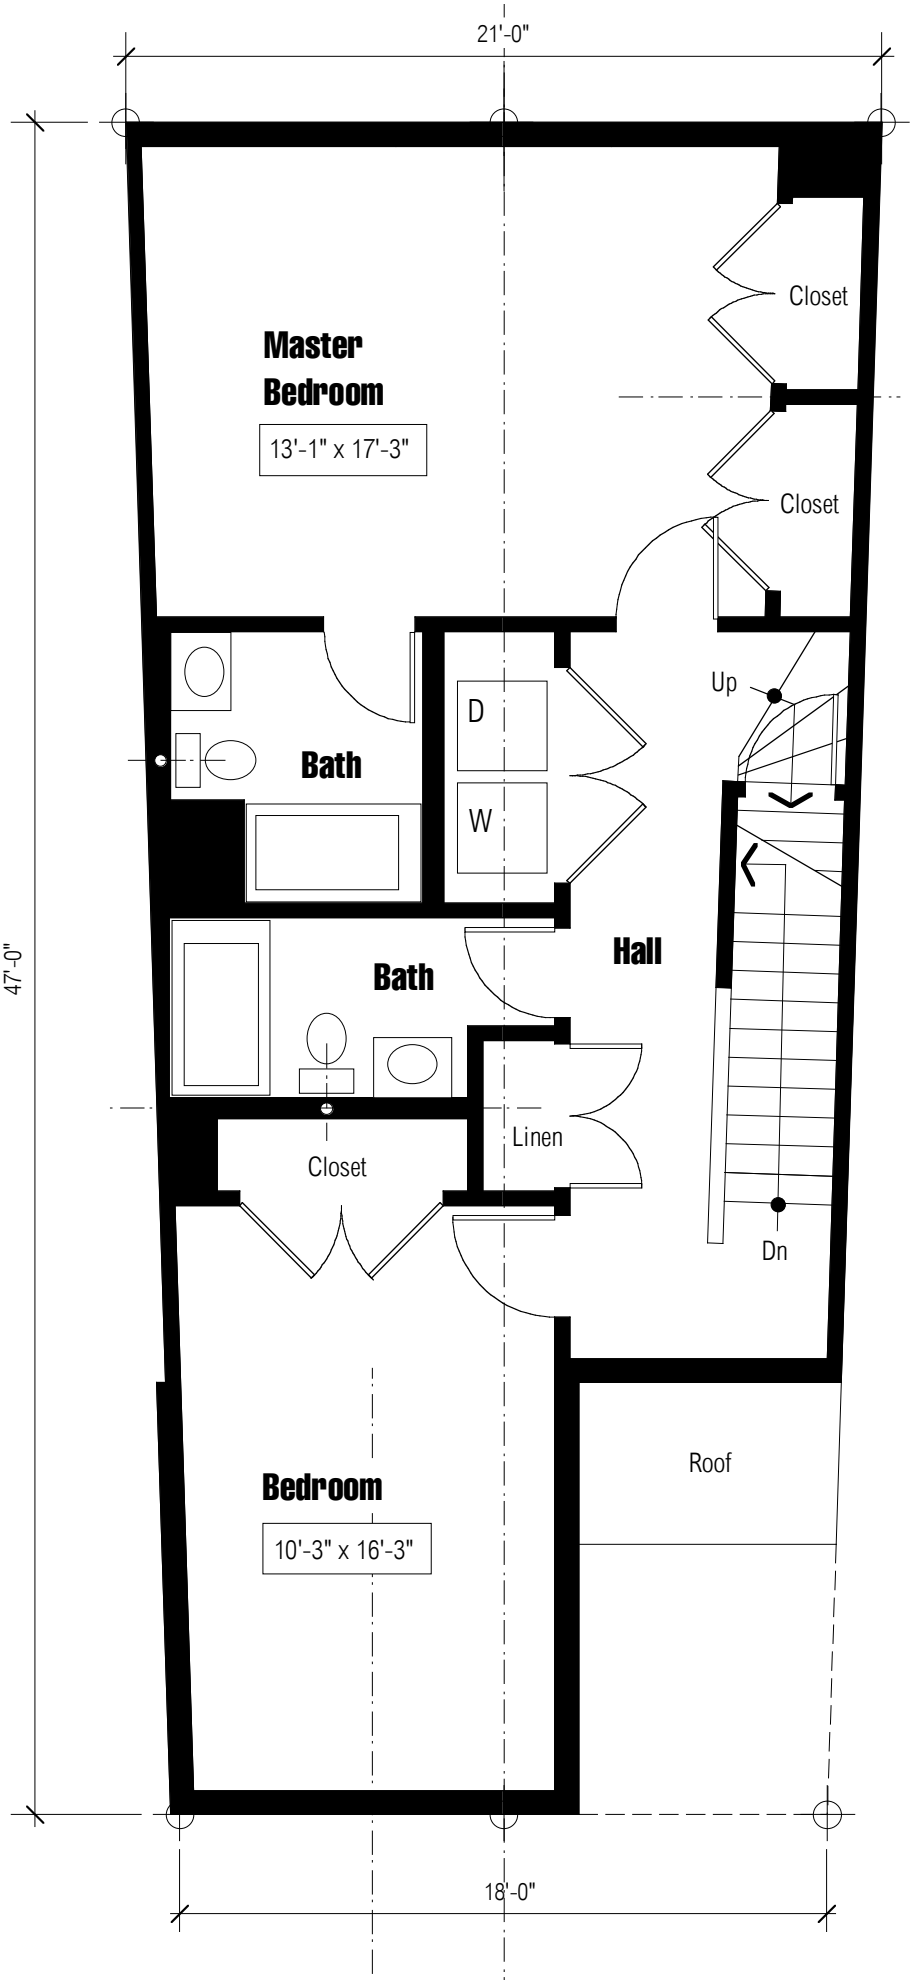

2nd

Townhouse

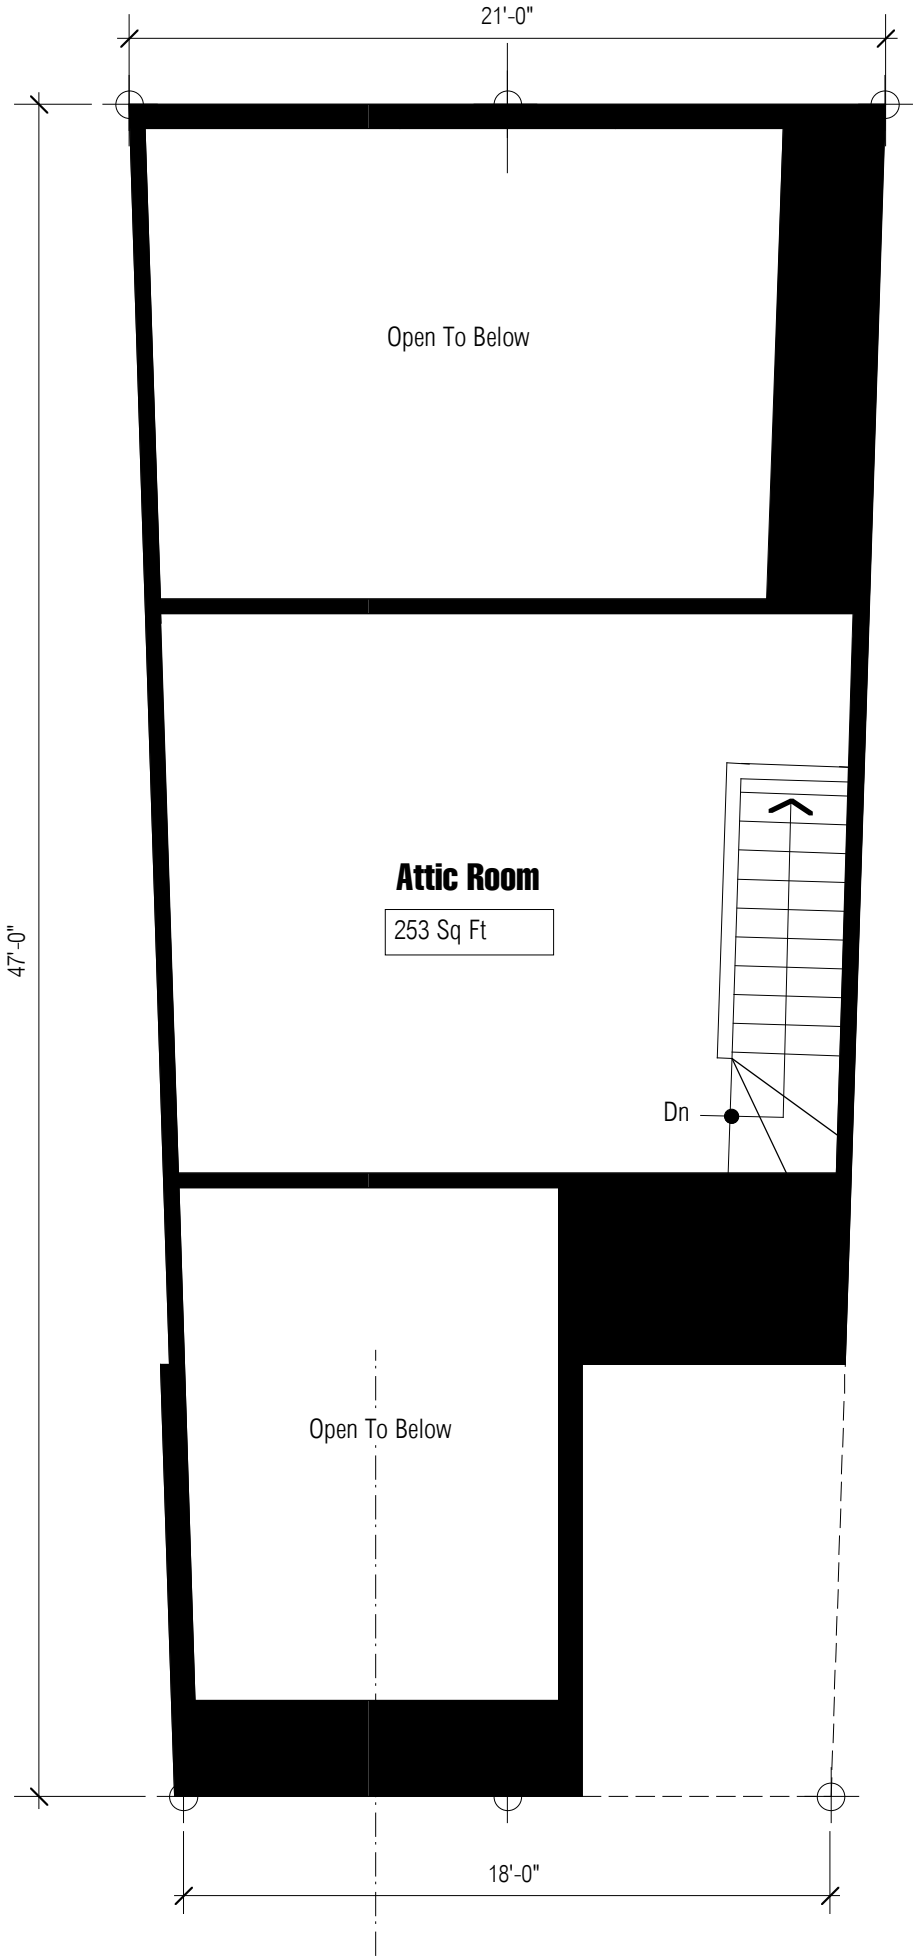

Attic

Townhouse