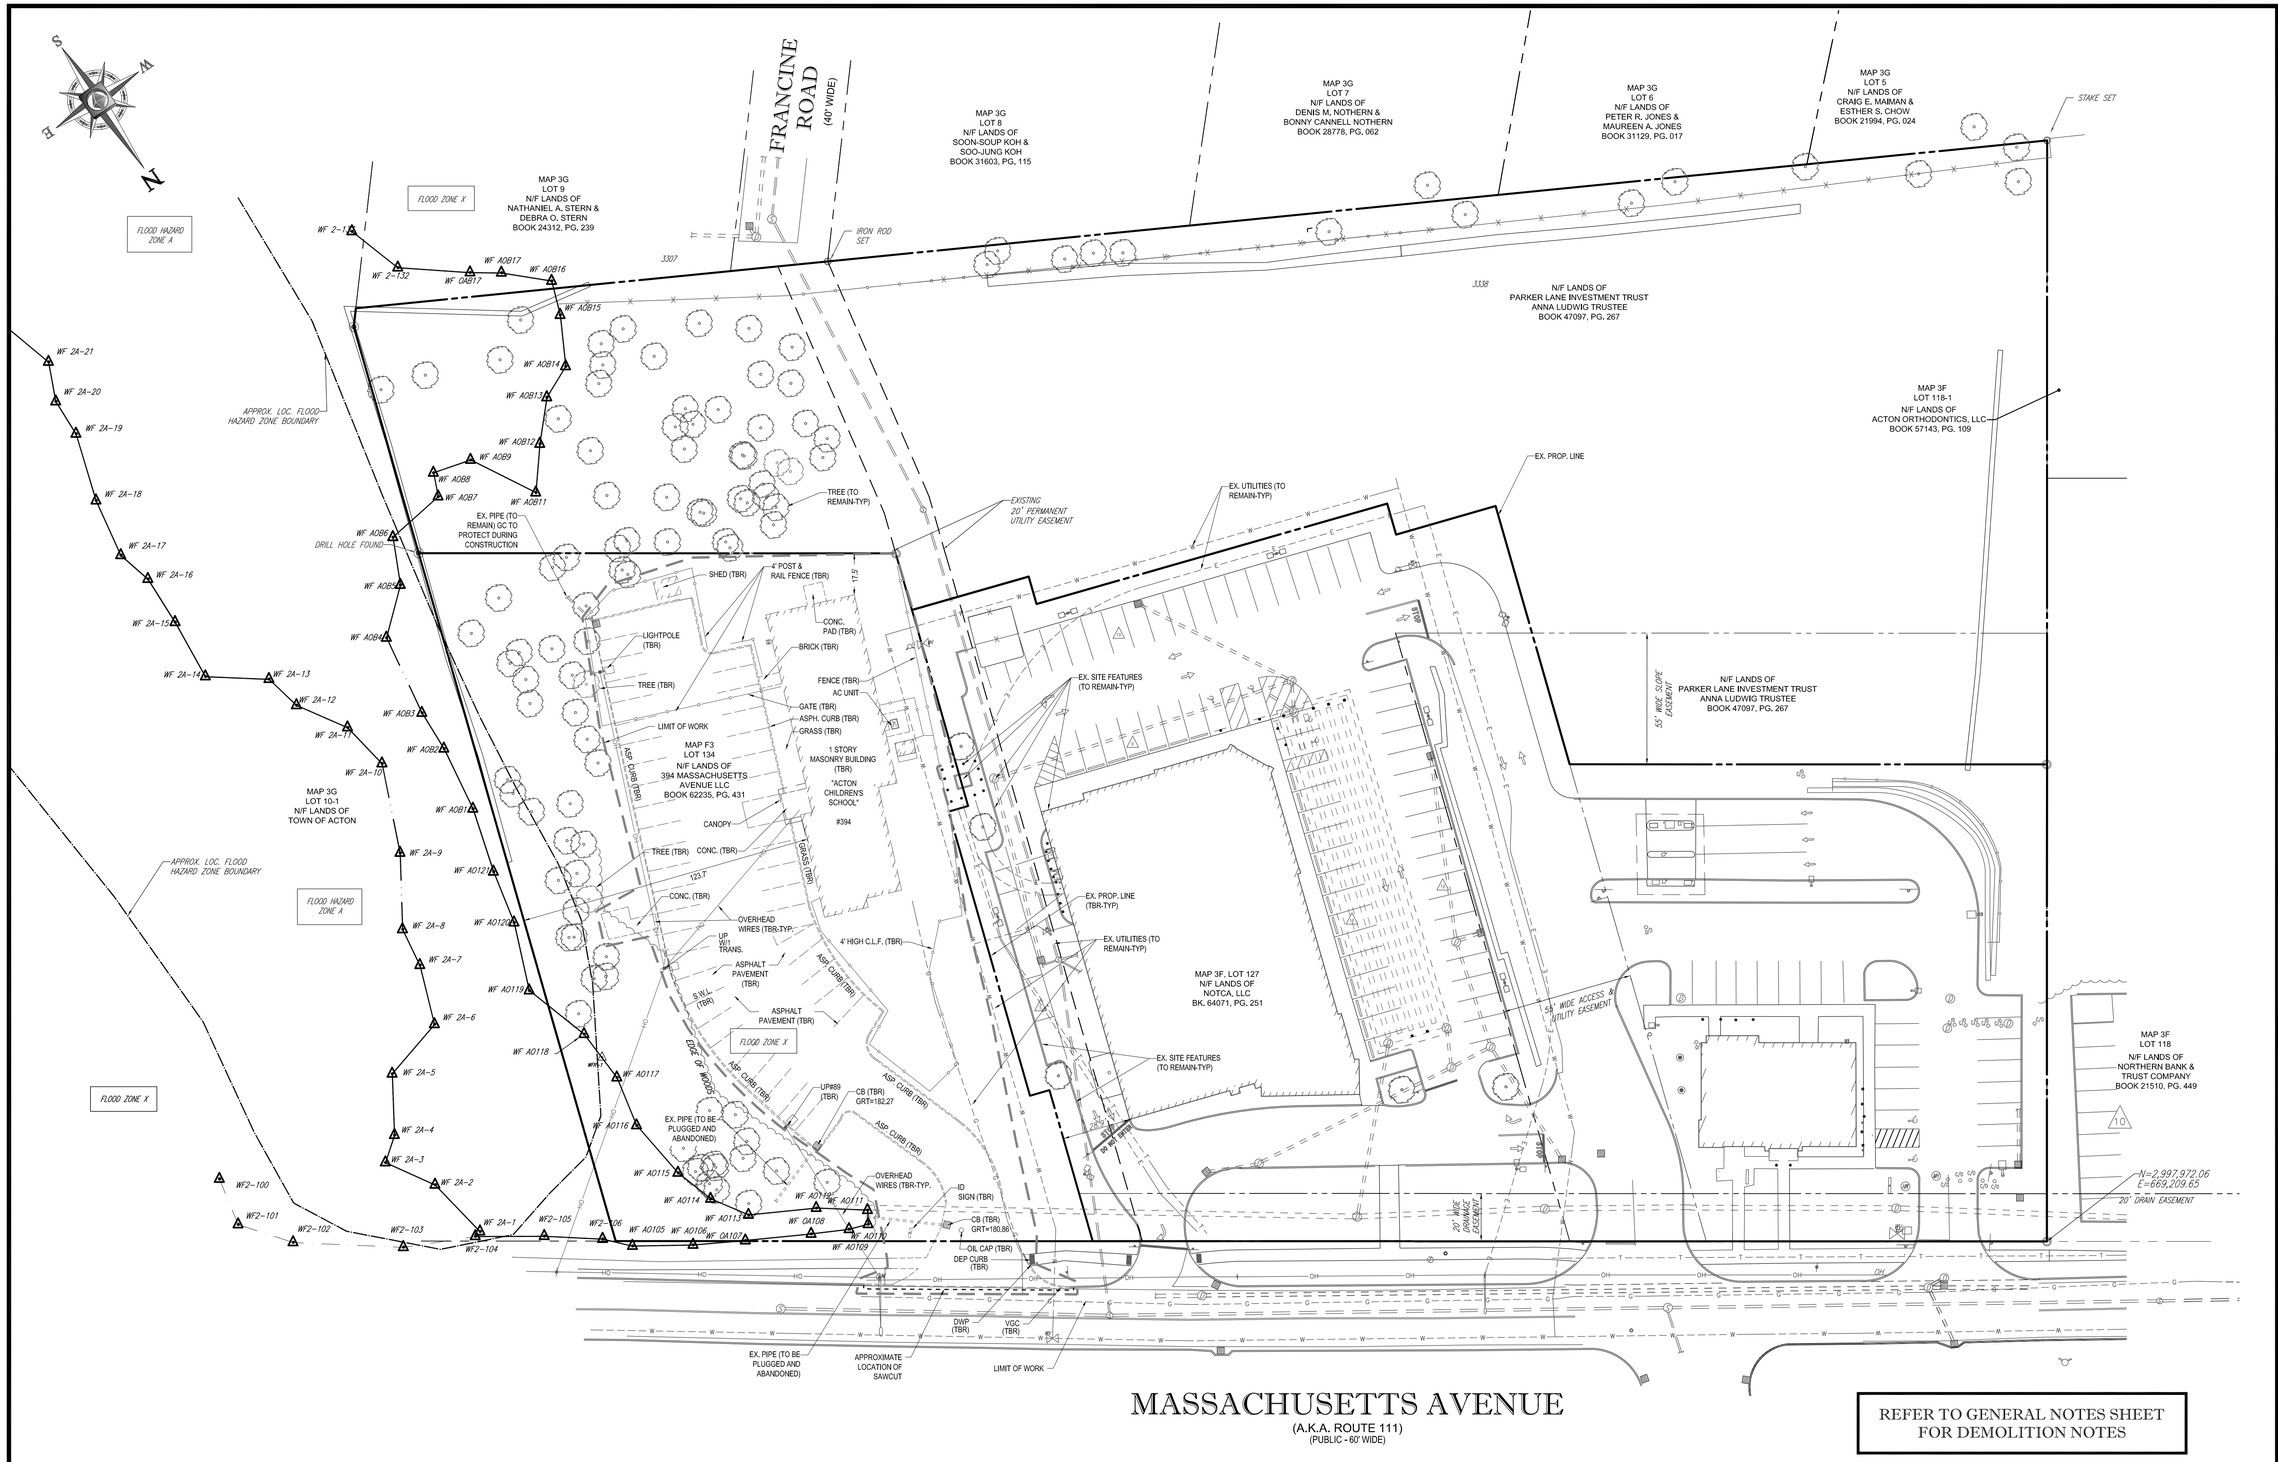

REFER TO GENERAL NOTES SHEET FOR DEMOLITION NOTES

THIS PLAN TO BE UTILIZED FOR DEMOLITION/ REMOVAL PURPOSES ONLY

DATE OF APPROVAL: _____

DATE OF ENDORSEMENT: _____

30 15 7.5 0 30
1"= 30'

811 Know what's below. Call before you dig.

BOHLER ENGINEERING

SITE/CIVIL AND CONSULTING ENGINEERING
LAND DEVELOPMENT DESIGN
PROGRAM MANAGEMENT
SUSTAINABLE DESIGN
LANDSCAPE ARCHITECTURE
TRANSPORTATION SERVICES

- UPSTATE NEW YORK
- NEW ENGLAND
- NORTHERN VIRGINIA
- NEW YORK METRO
- PHILADELPHIA, PA.
- LEHIGH VALLEY, PA.
- SOUTHERN NEW JERSEY
- REHOBOTH BEACH, DE
- NORTHERN VIRGINIA
- CENTRAL VIRGINIA
- RALEIGH, NC
- CHARLOTTE, NC
- TAMPA, FL
- ORLANDO, FLORIDA
- BALTIMORE, MD
- COLUMBIA, MARYLAND

THE INFORMATION, DESIGNS AND CONTENTS OF THIS PLAN ARE PROPRIETARY AND SHALL NOT BE COPIED OR USED FOR ANY PURPOSE WITHOUT PRIOR WRITTEN AUTHORIZATION FROM BOHLER ENGINEERING. ONLY APPROVED, SIGNED AND SEALED PLANS SHALL BE UTILIZED FOR CONSTRUCTION PURPOSES.

REVISIONS

REV	DATE	COMMENT	BY
1	03/08/16	REVISED PER NEW SURVEY	CFD
2	09/06/16	REVISED FOR DEF. SUBMISSION	KBS
3			
4			
5			
6			
7			
8			
9			
10			
11			
12			
13			
14			
15			

PROJECT No.:	W151042
DRAWN BY:	KBS
CHECKED BY:	RMM/JGS
DATE:	02/22/16
SCALE:	AS NOTED
CAD I.D.:	W151042_DEF_SUB3

PROJECT:

DEFINITIVE PLAN
OF
SOUTHEAST KELLEY'S CORNER LOTS
FOR
394 MASSACHUSETTS AVENUE , LLC

LOCATION OF SITE
MASSACHUSETTS AVENUE
TOWN OF ACTON
MIDDLESEX COUNTY,MA

BOHLER ENGINEERING
352 TURNPIKE ROAD
SOUTHBOROUGH, MA 01772
Phone: (508) 480-9900
Fax: (508) 480-9080
www.BohlerEngineering.com

J.G. SWERLING
PROFESSIONAL ENGINEER
MASSACHUSETTS LICENSE No. 41697
NEW HAMPSHIRE LICENSE No. 14695
MAINE LICENSE No. 13816
CONNECTICUT LICENSE No. 30785
RHODE ISLAND LICENSE No. 11425

SHEET TITLE:

DEMOLITION PLAN

SHEET NUMBER:

3
OF 13

REV 2 - 08/03/2016

P:\151042\DWG\W151042_def_sub3.dwg, 03-Demo, 10/6/2014, 4:28:00 PM, prebuck, Xerox5015x1.pc3, User034, 1:1