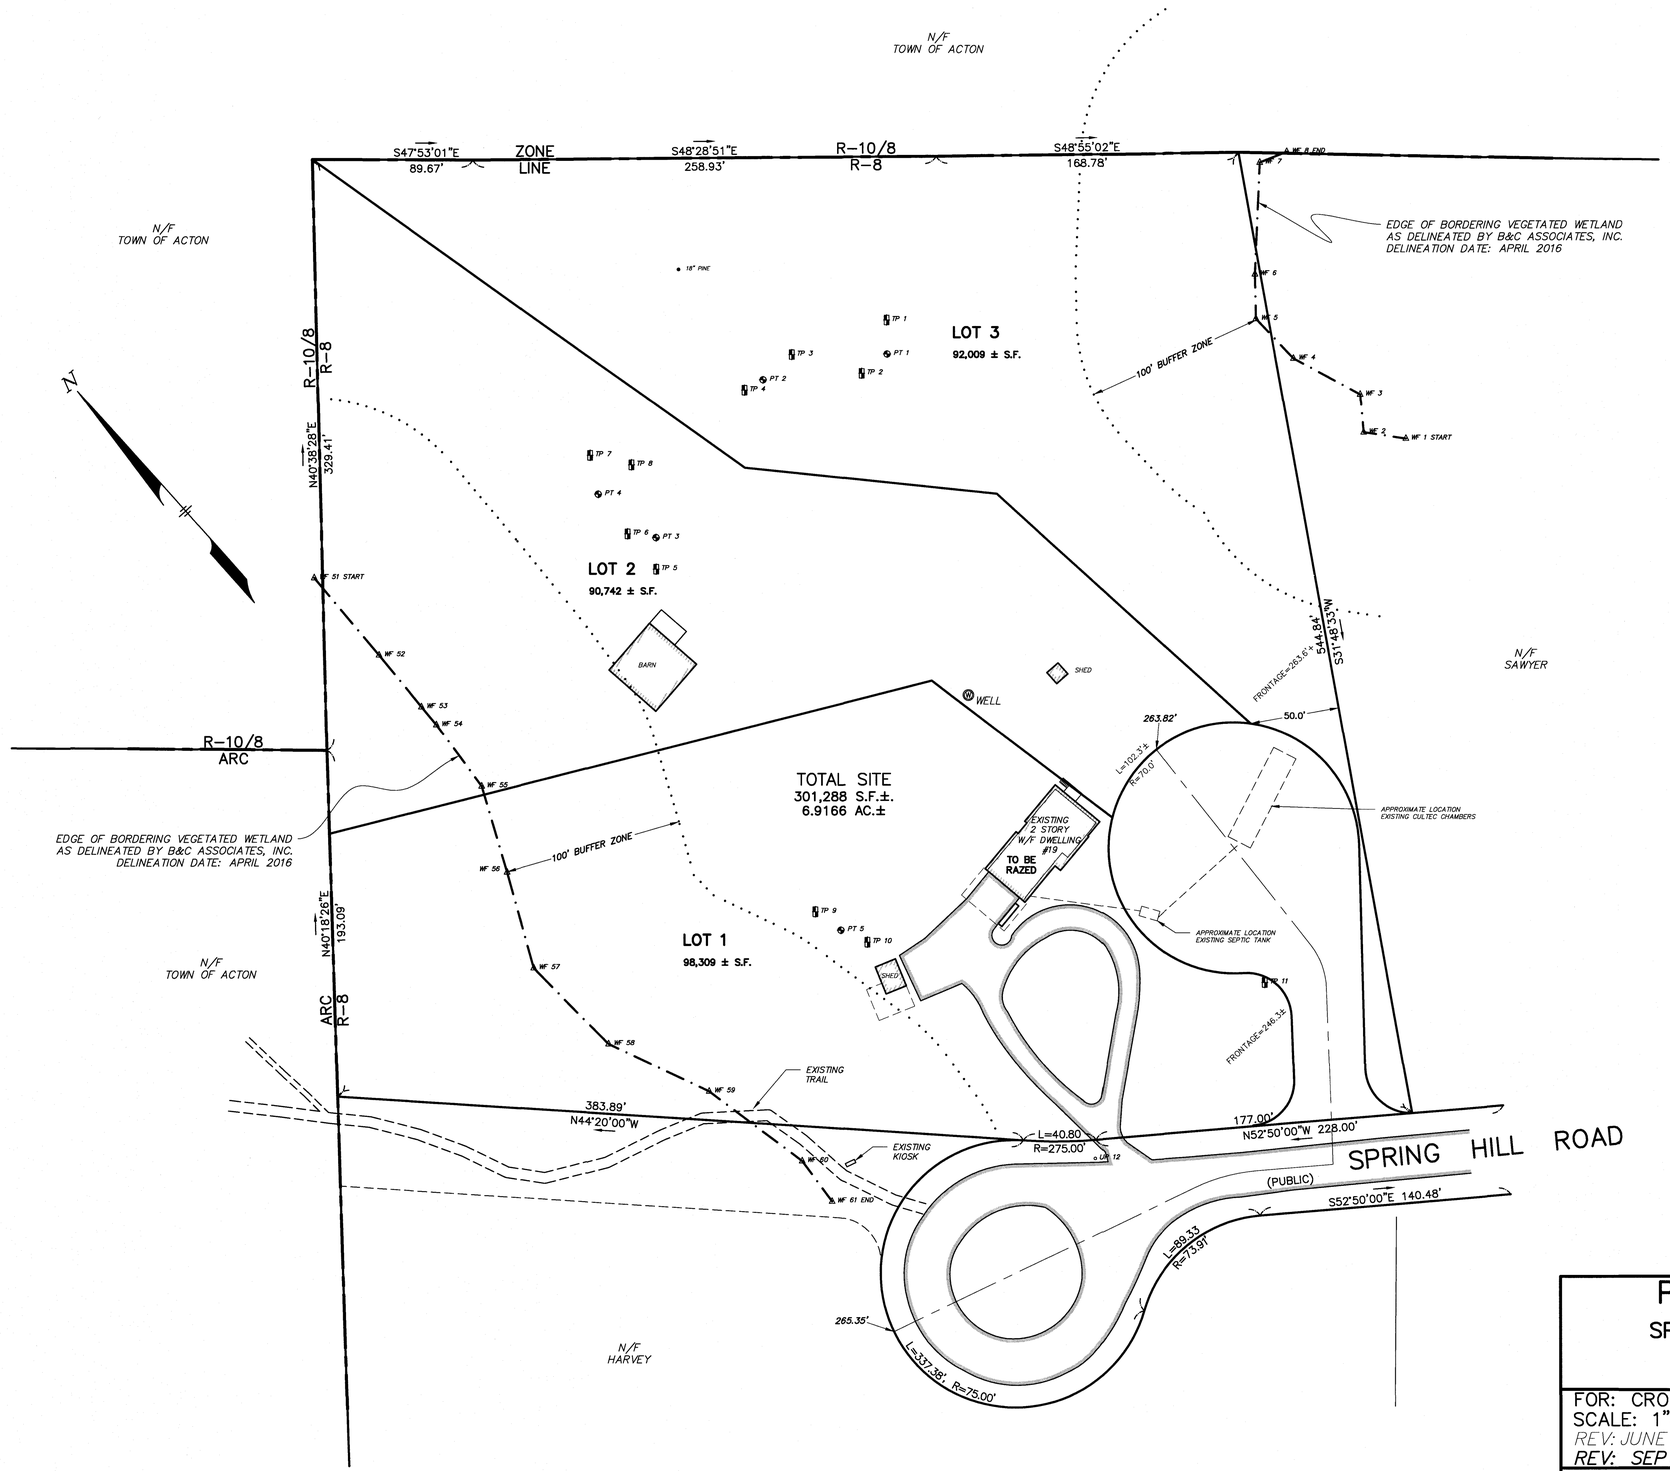

RECORD OWNER

MARIA O. CROWLEY
JAMES G. CROWLEY
19 SPRING HILL ROAD
ACTON, MA

REFERENCE

MIDDLESEX REGISTRY OF DEEDS
SOUTH DISTRICT
DEED BOOK 49861 PAGE 70
PLAN No. 532 OF 1966

LEGEND:

N/F NOW OR FORMERLY
WETLAND FLAG
STONE WALL
EDGE OF PAVEMENT

ZONING DISTRICT

R-8
GROUNDWATER PROTECTION DISTRICT
ZONE 4

PROOF PLAN
FOR
SPRING HILL LANE
IN
ACTON, MA

FOR: CROWLEY
SCALE: 1"=40' DATE: MAY 6, 2016
REV: JUNE 3, 2016;
REV: SEPT. 15, 2016 (TO BE RAZED)

STAMSKI AND McNARY, INC.
1000 MAIN STREET ACTON, MASS.
ENGINEERING - PLANNING - SURVEYING

0 20 40 80 160

SM-5390 (5390CON3a Proof.dwg) SHEET 2 OF 3

COMMONWEALTH OF MASSACHUSETTS
GEORGE DIMAKARAKOS
CIVIL
No. 47281
REGISTERED PROFESSIONAL ENGINEER

COMMONWEALTH OF MASSACHUSETTS
JOSEPH MARCH
#26394
PROFESSIONAL LAND SURVEYOR