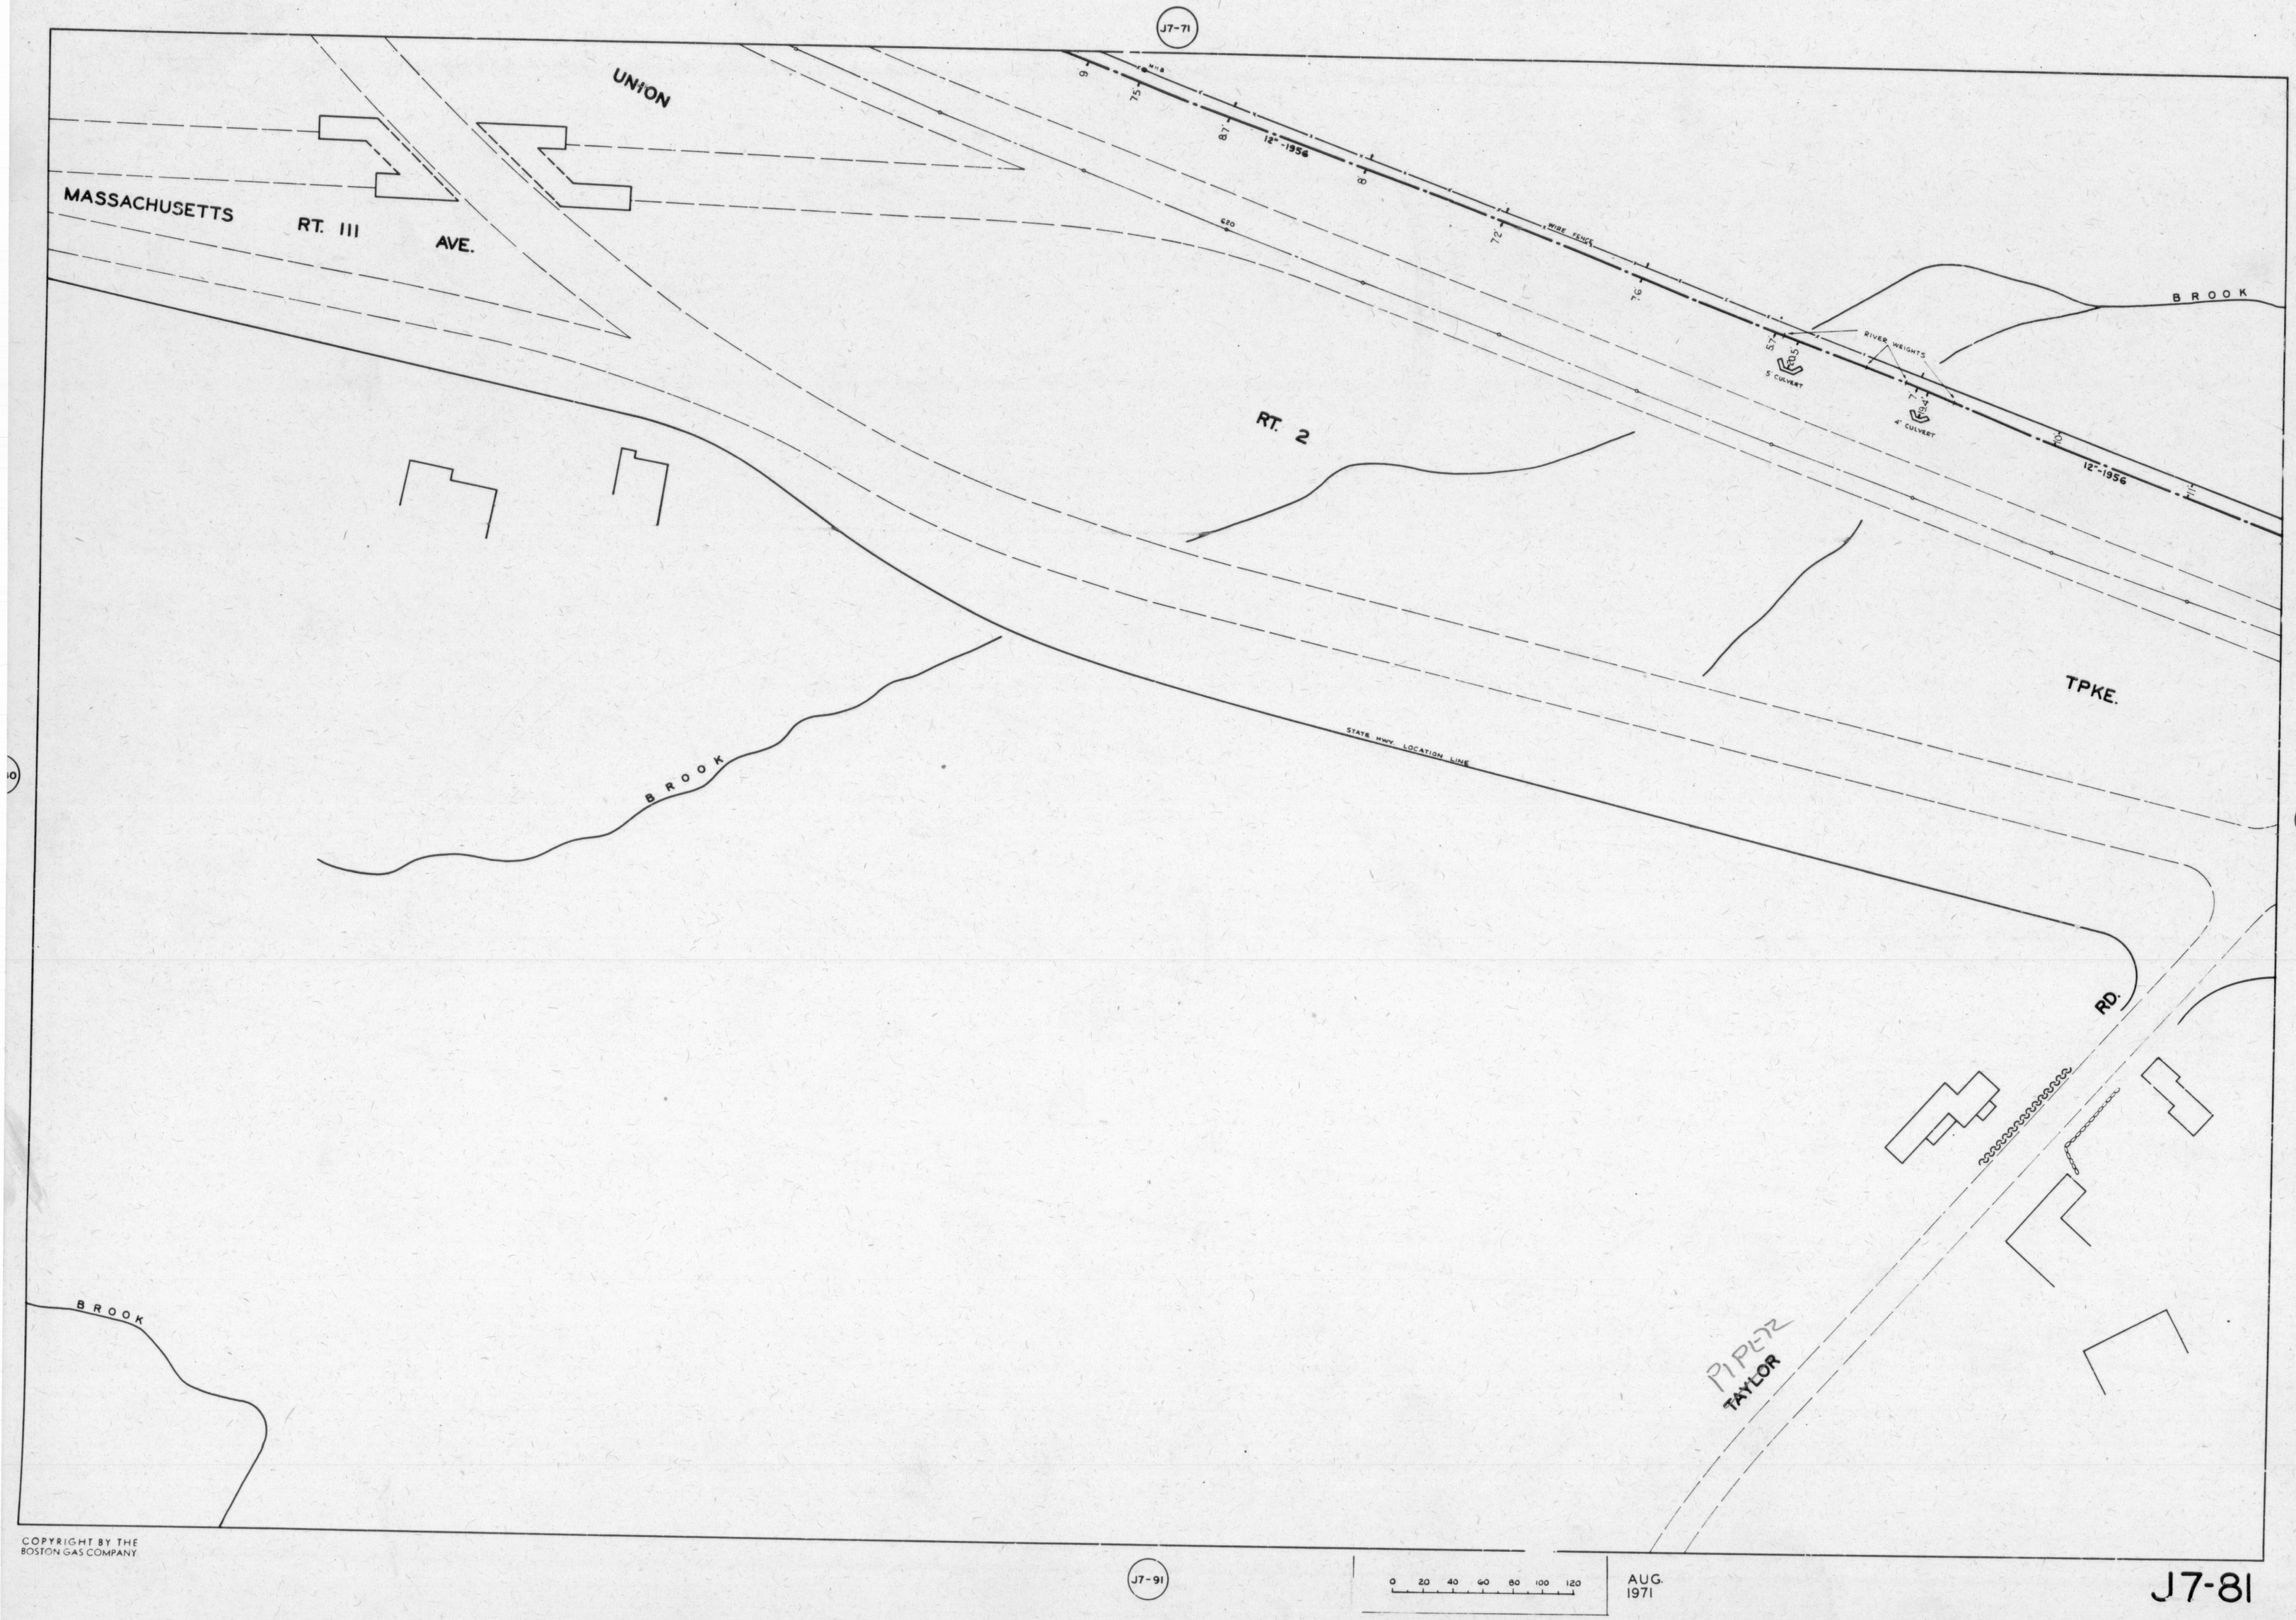


COPYRIGHT BY THE
BOSTON GAS COMPANY

J7-81

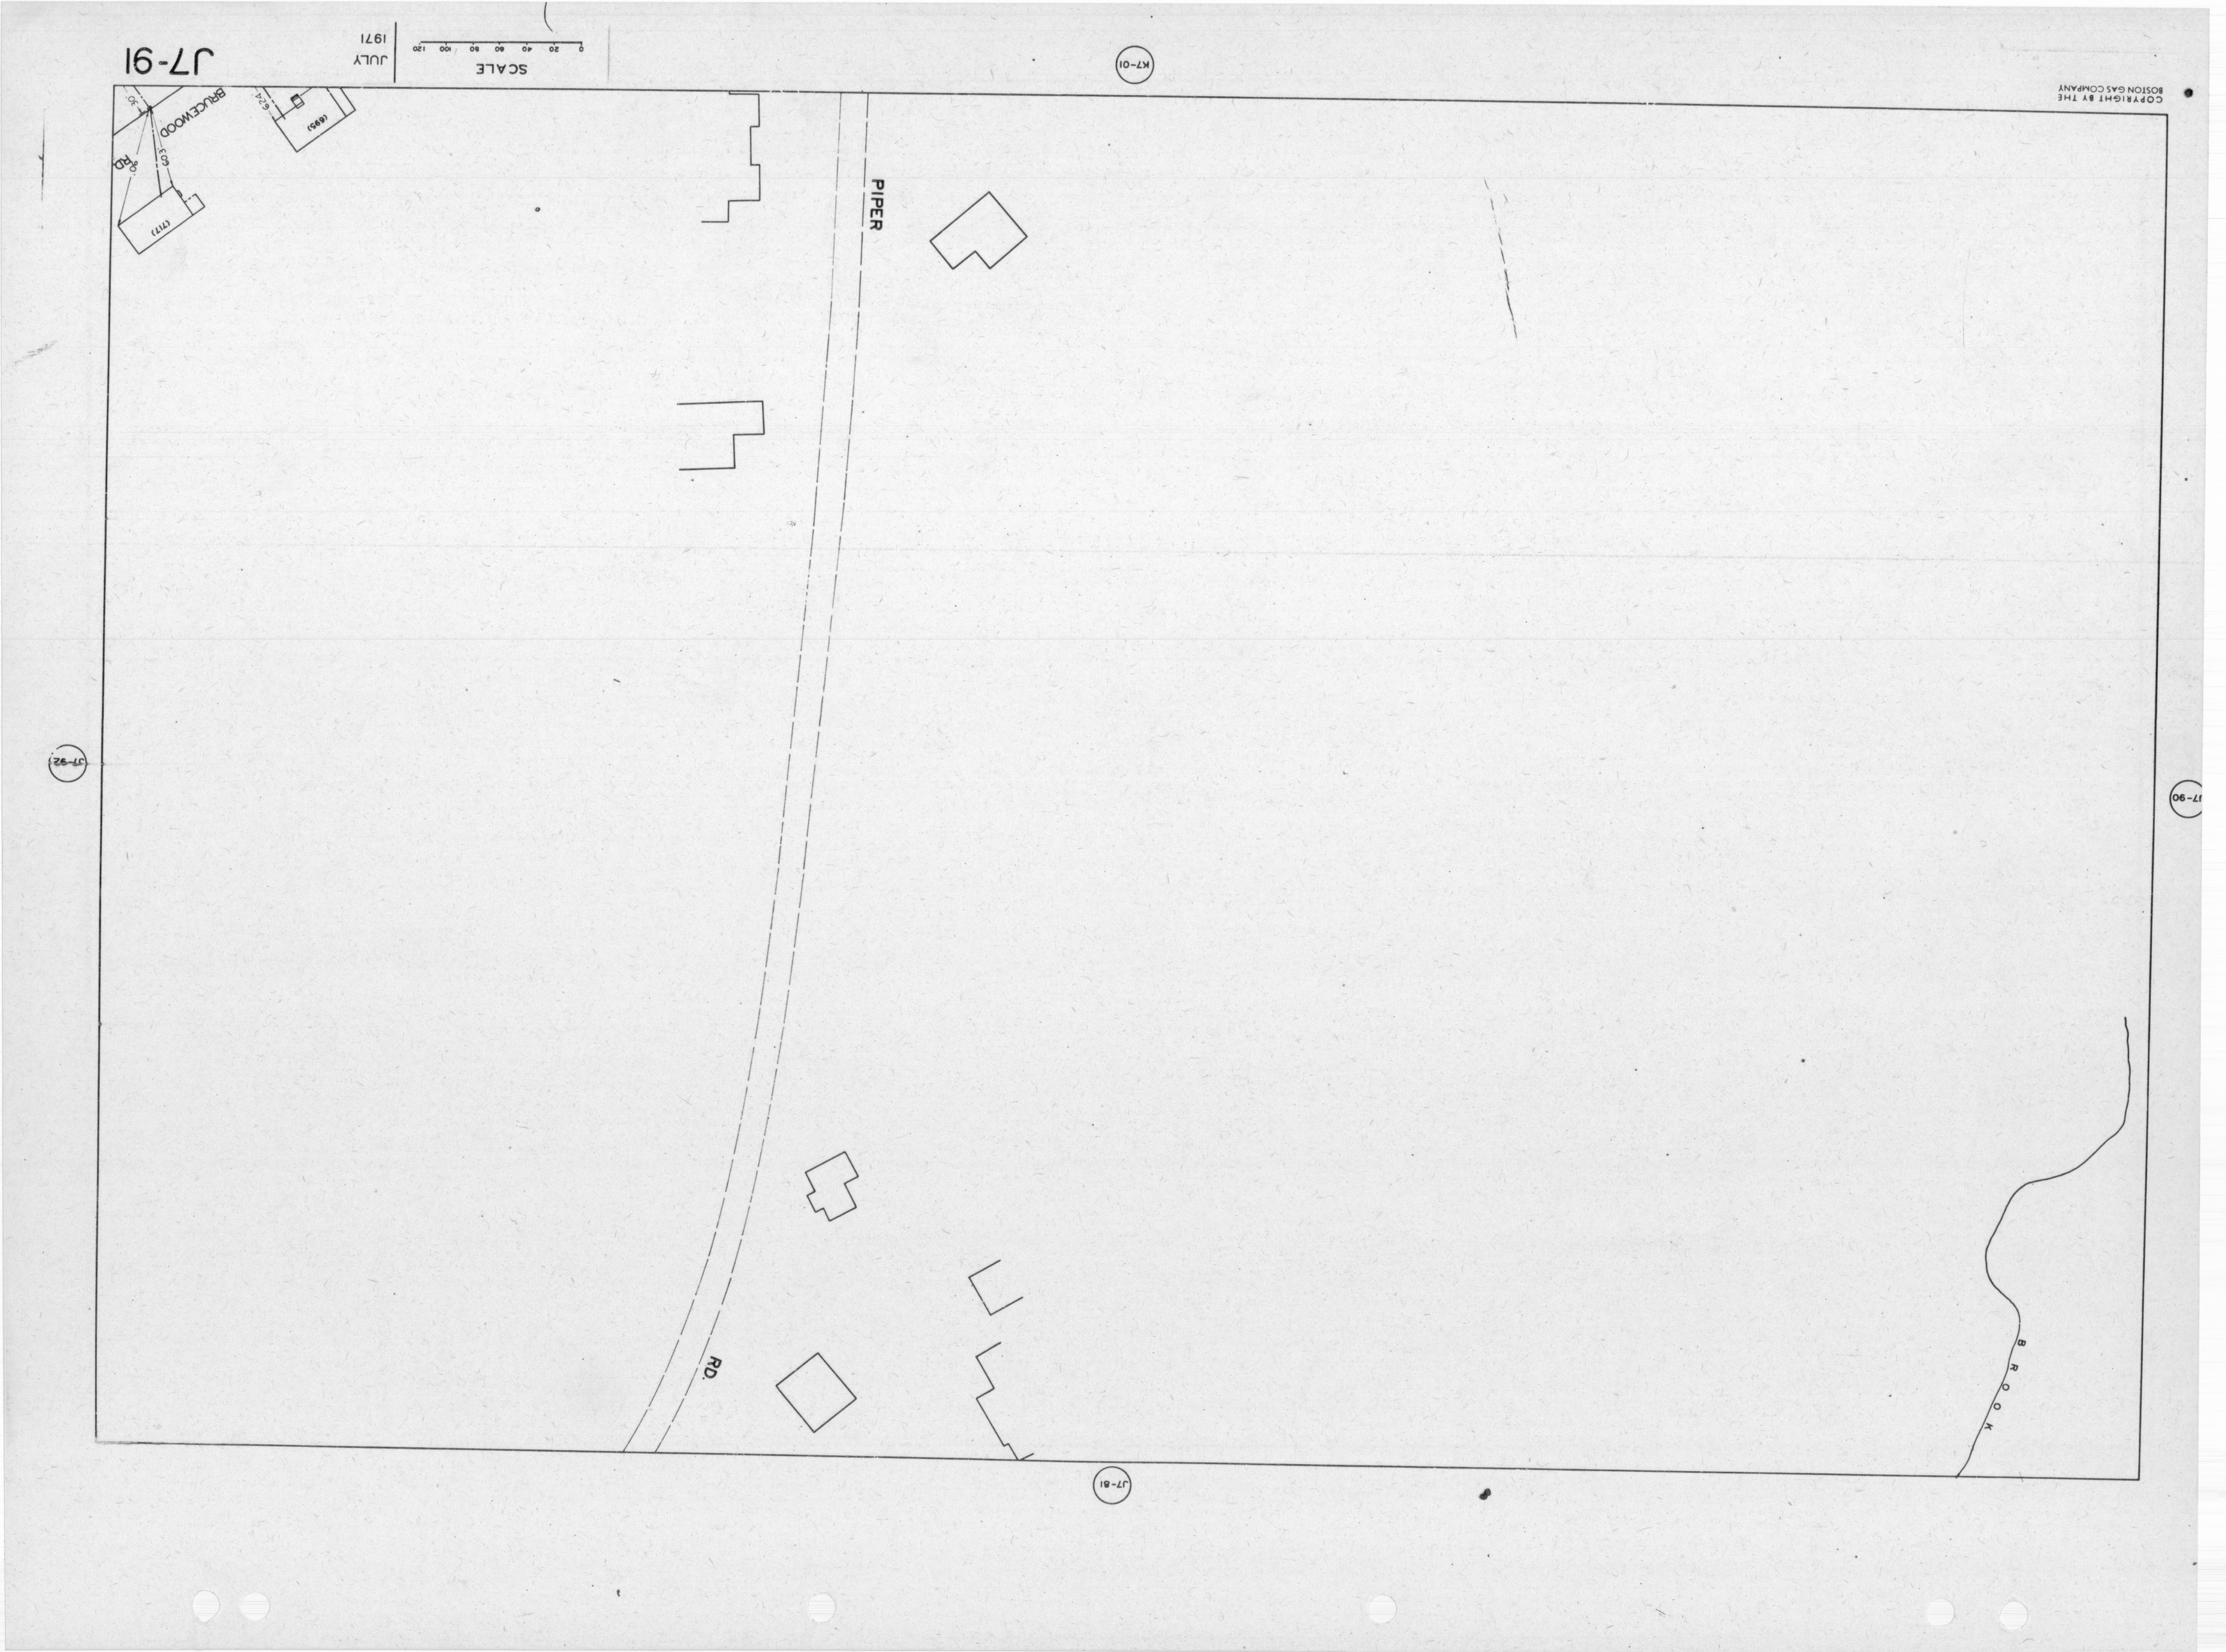
J7-91
JULY
1971
SCALE
0 20 40 60 80 100 120
K7-01
J7-90
J7-81
J7-92
PIPER
RD.
BROOK
BRUCEWOOD
RD.
(695)
(717)
COPYRIGHT BY THE
BOSTON GAS COMPANY

COPYRIGHT BY THE
BOSTON GAS COMPANY

ACT

K7-01

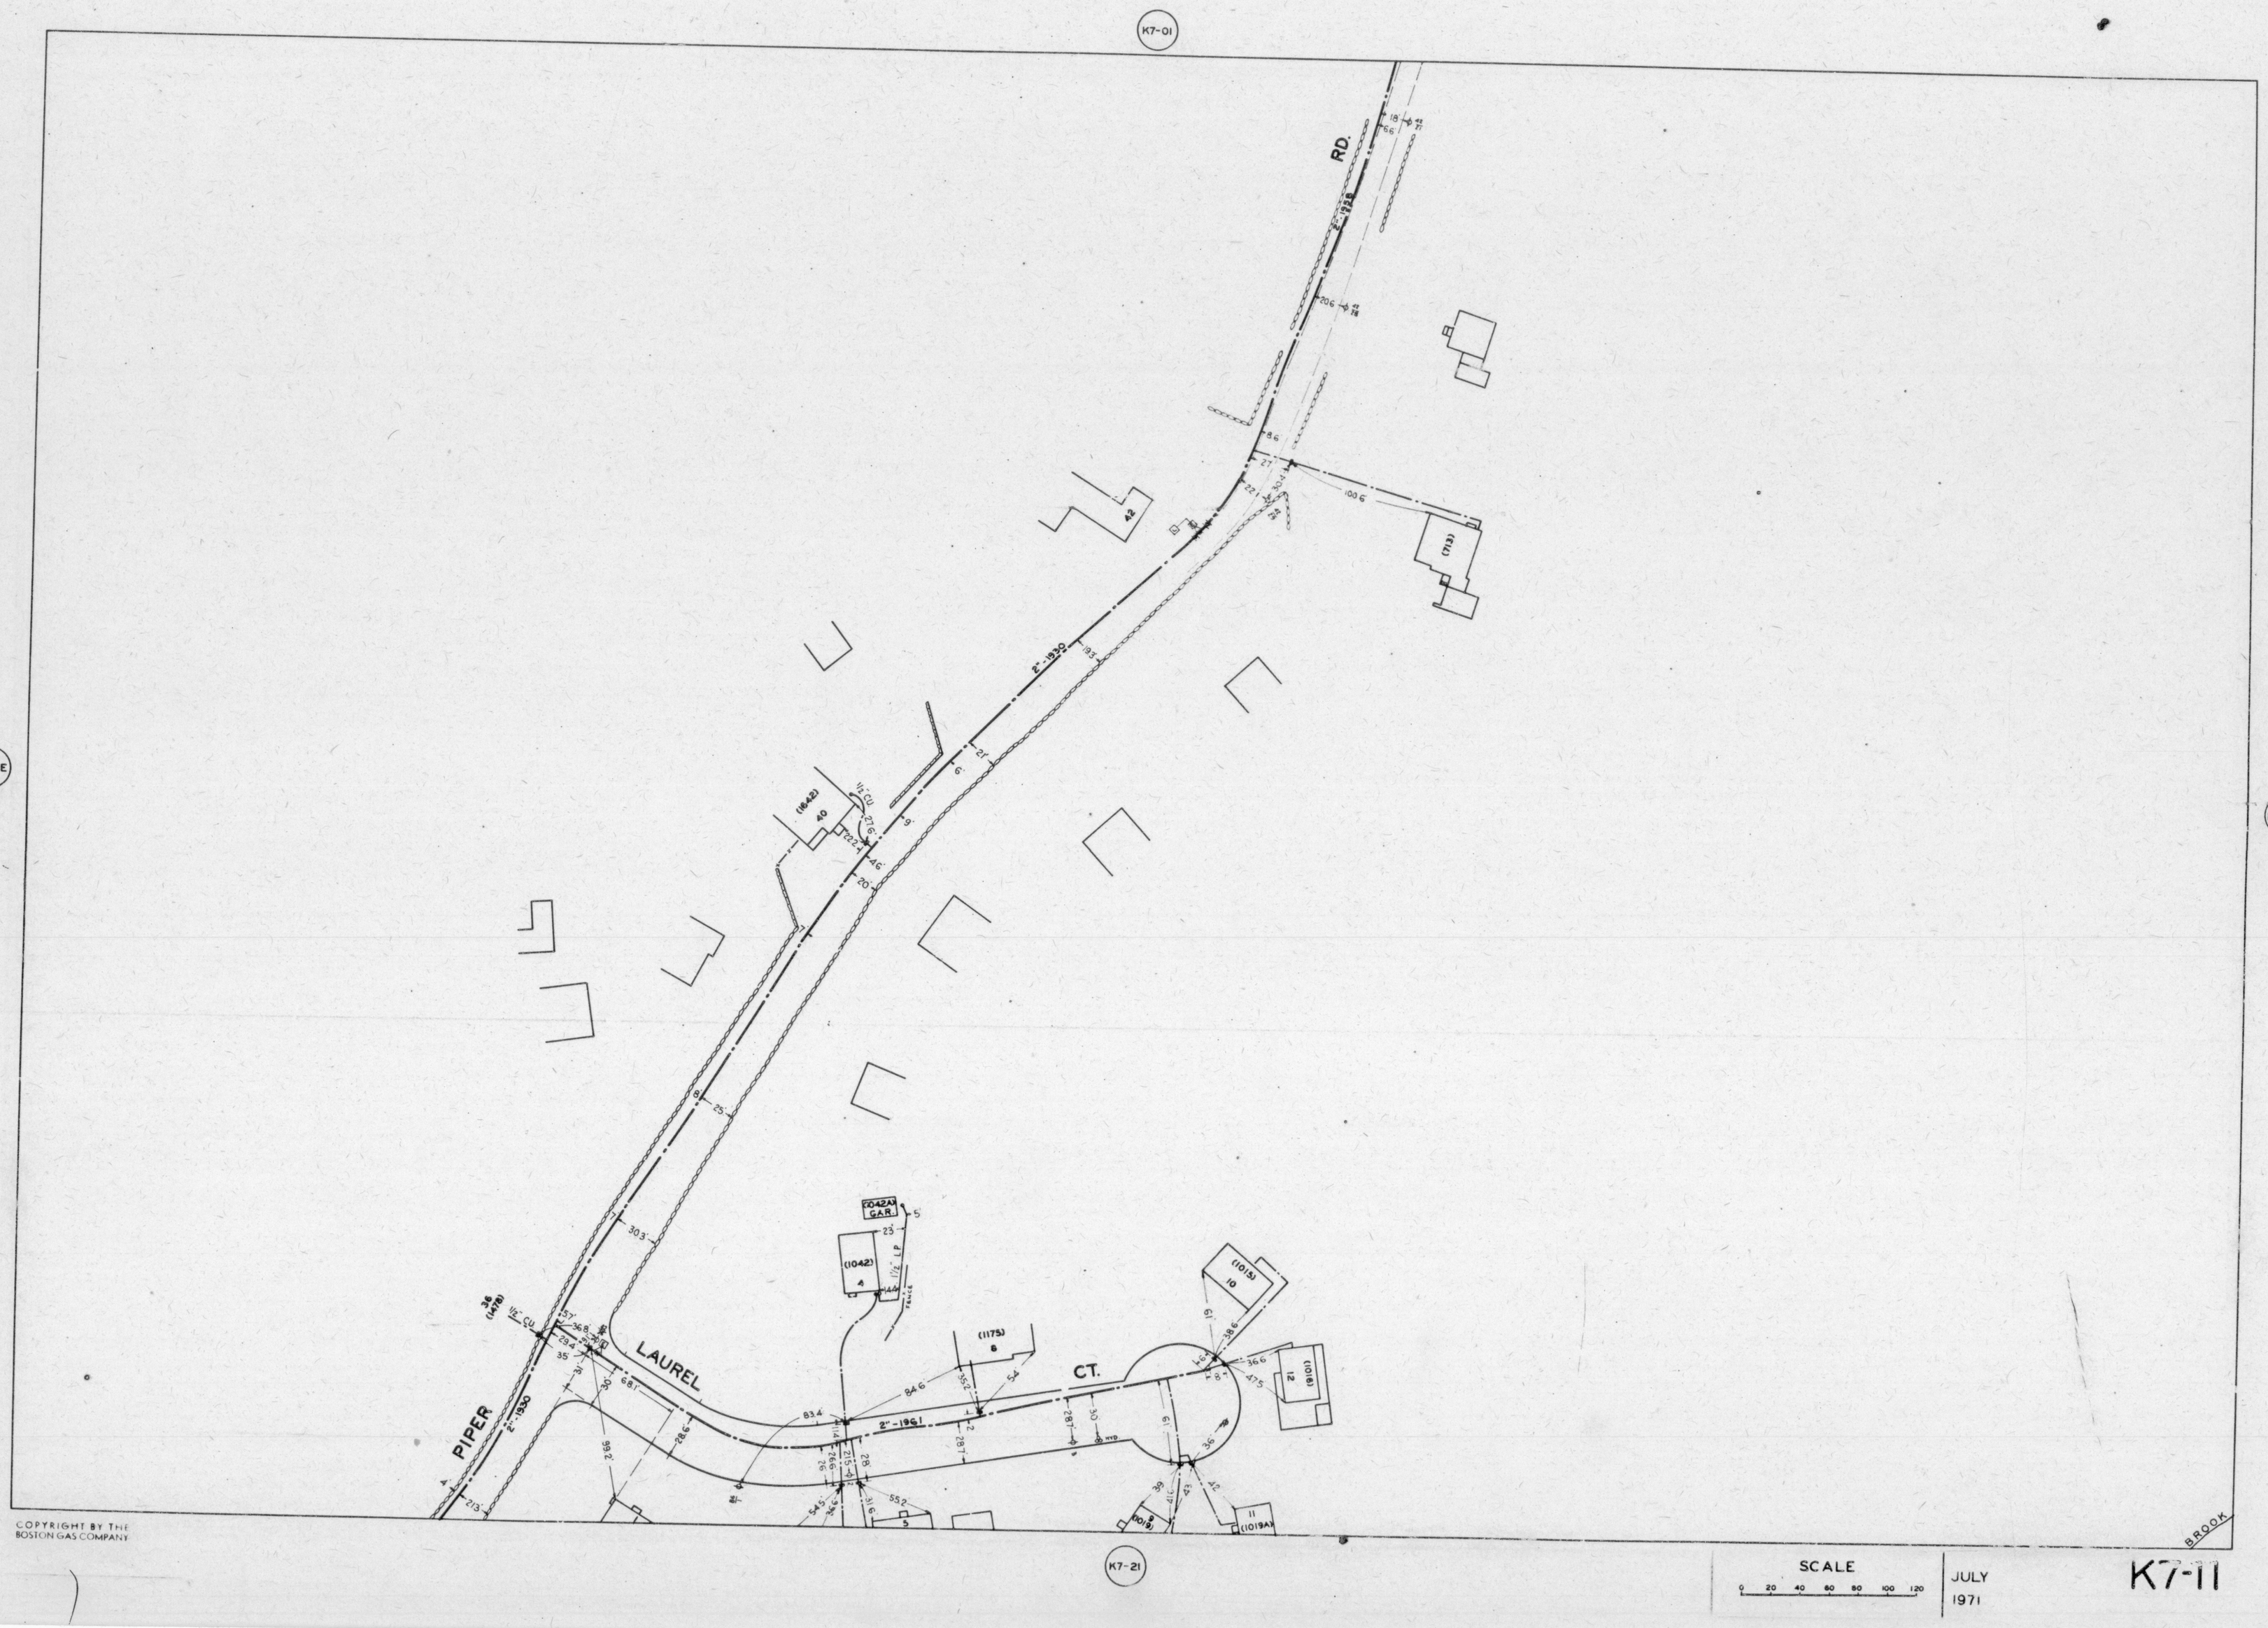


COPYRIGHT BY THE BOSTON GAS COMPANY

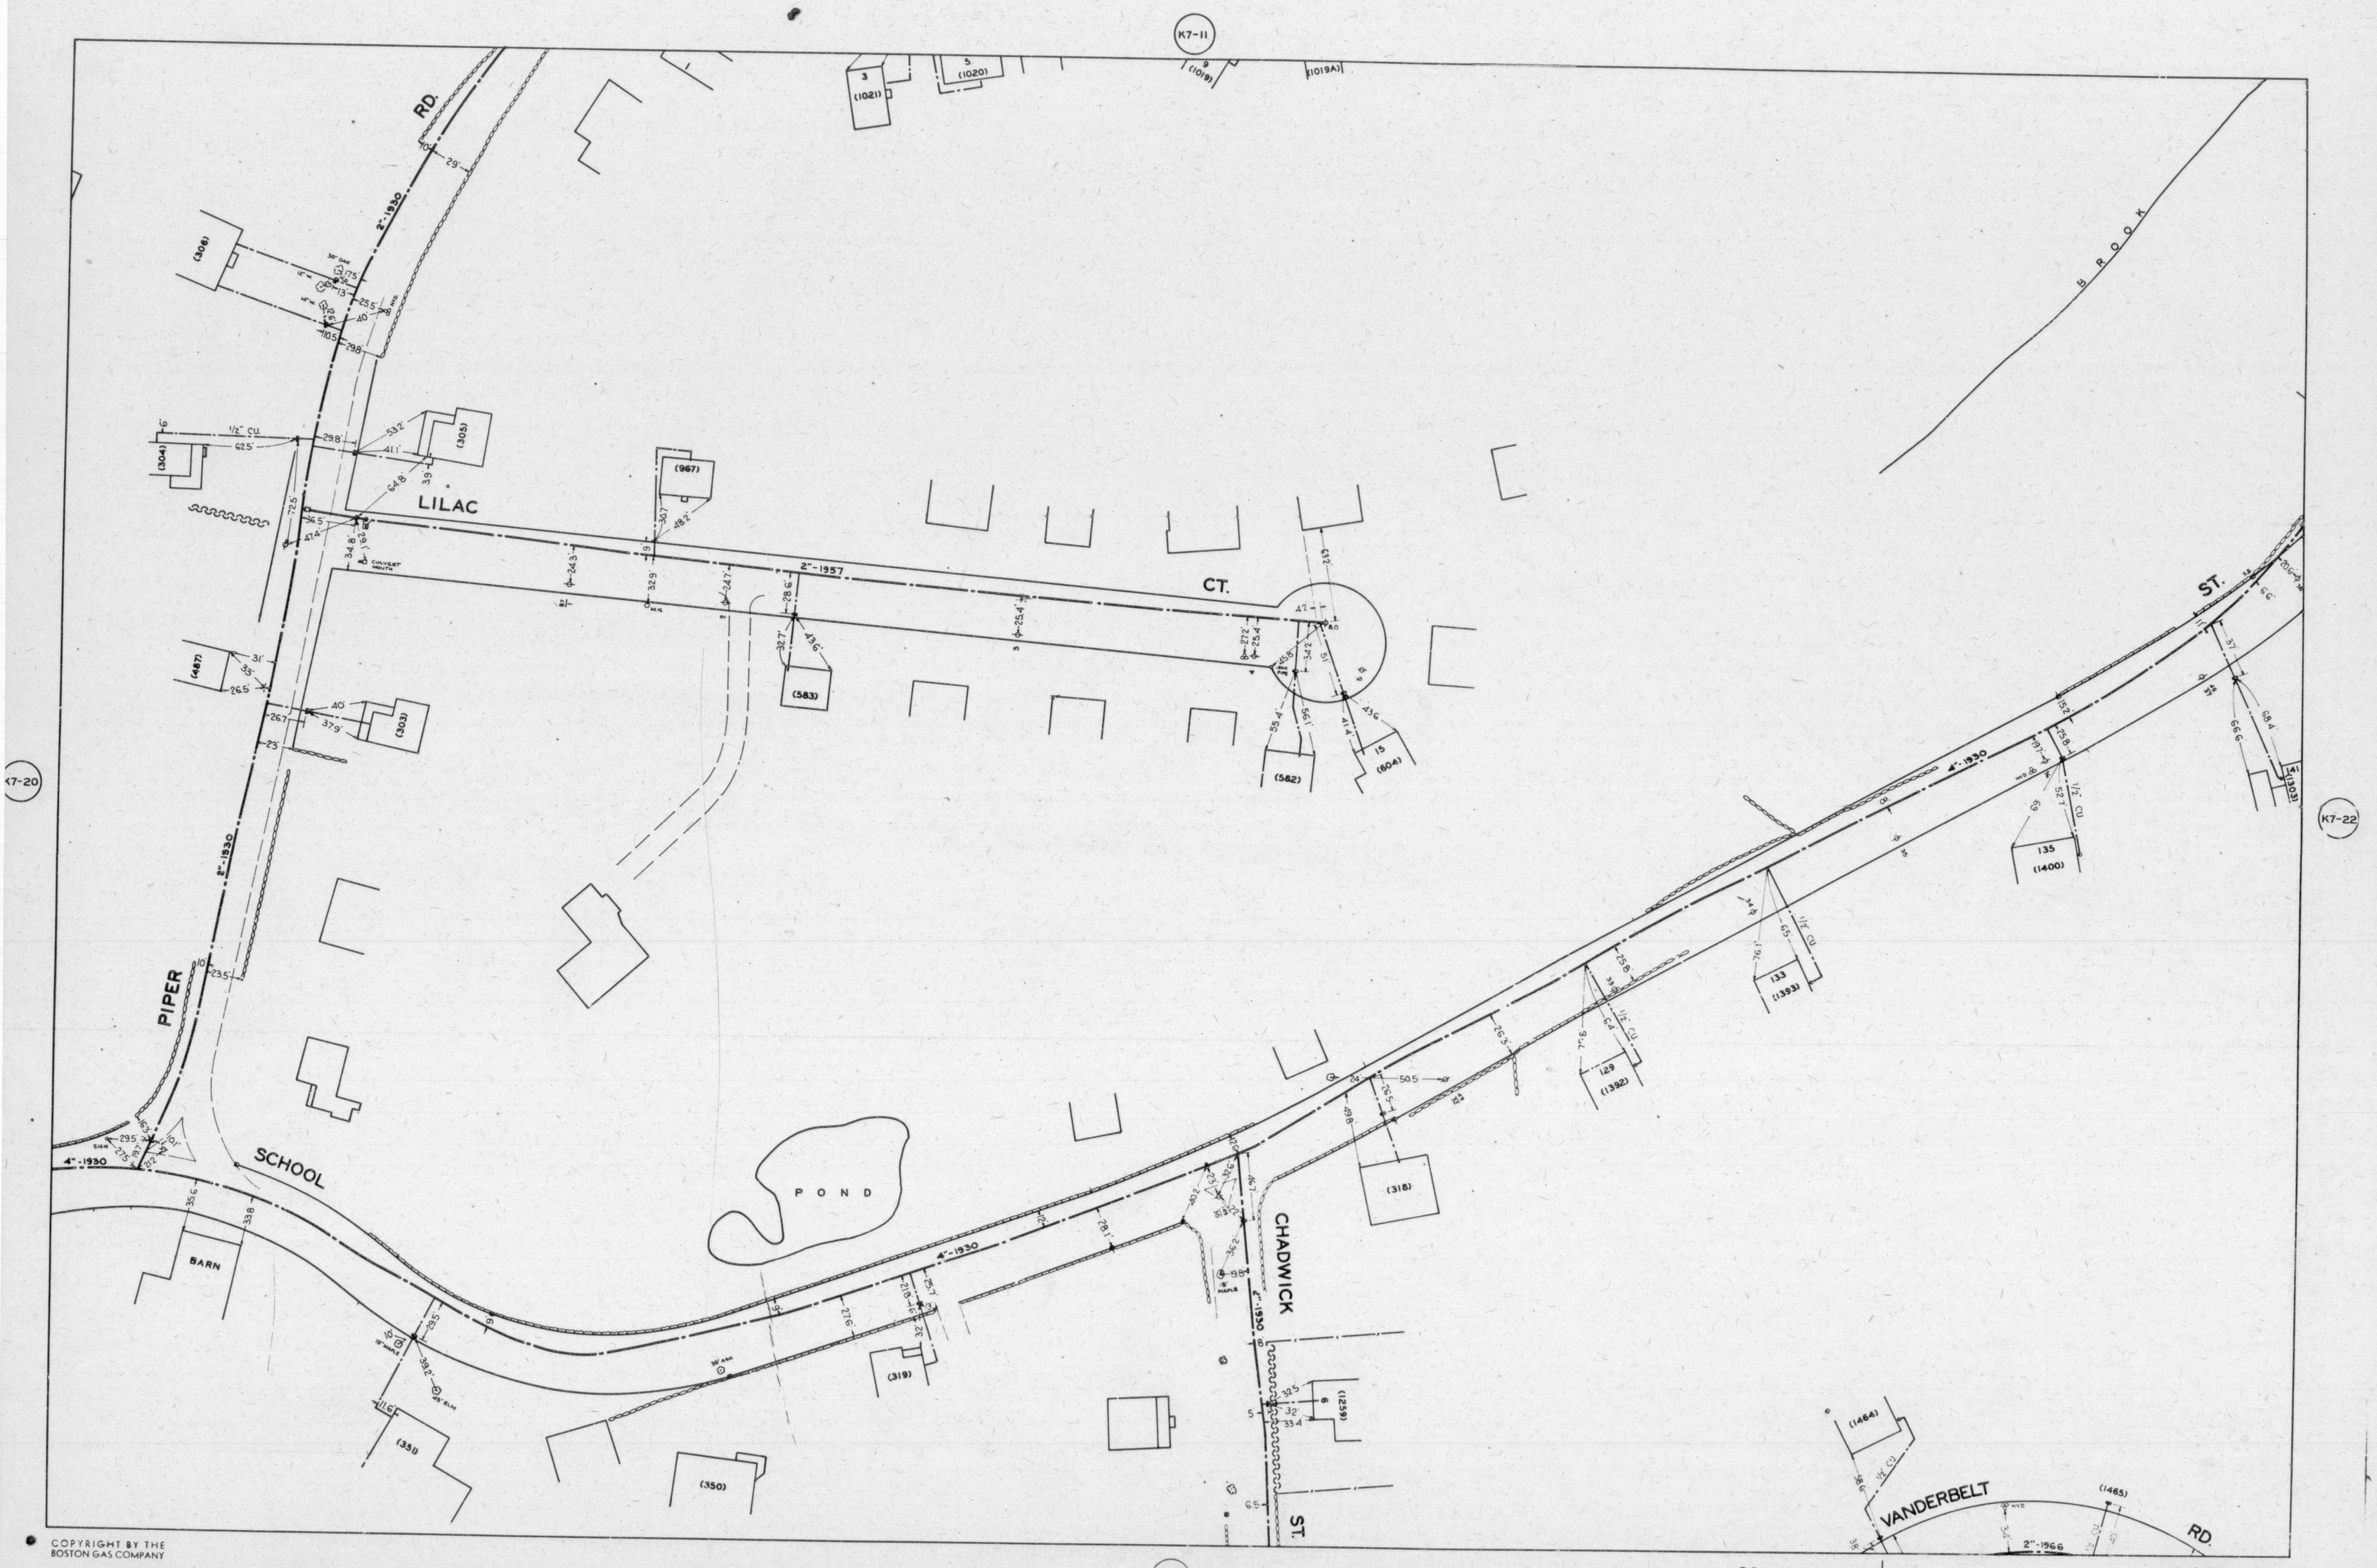


COPYRIGHT BY THE
BOSTON GAS COMPANY