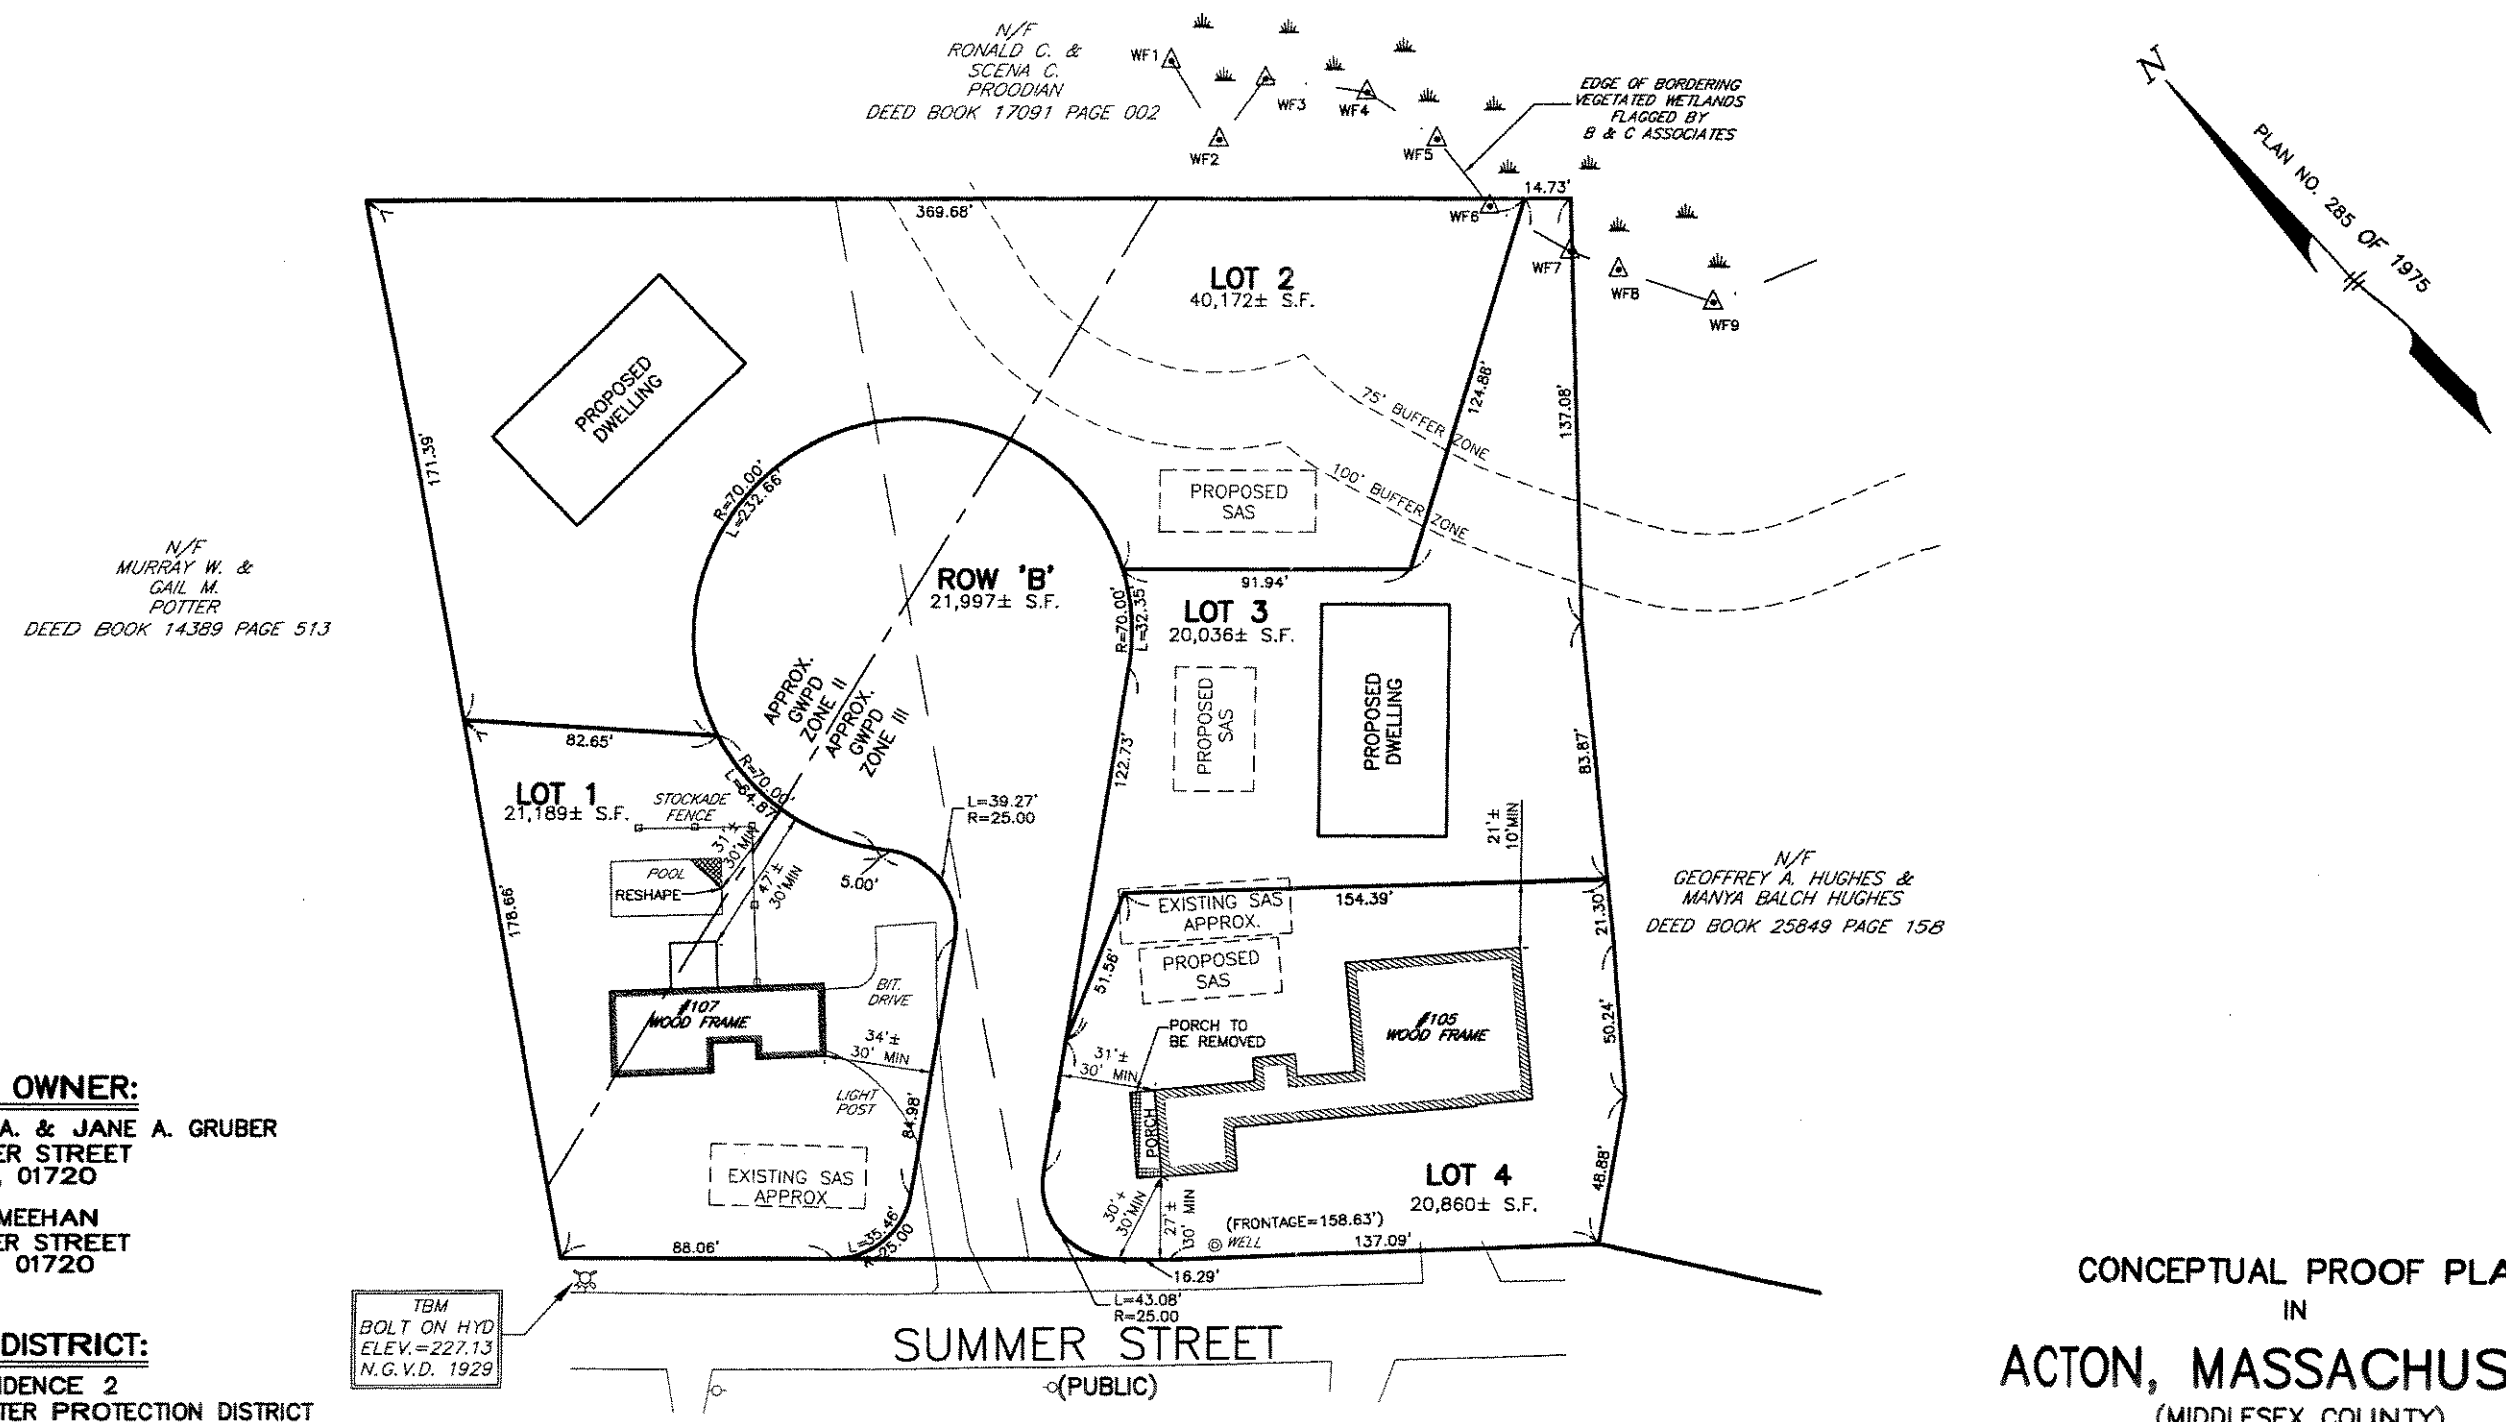

RECORD OWNER:

BENJAMIN A. & JANE A. GRUBER
105 SUMMER STREET
ACTON MA, 01720

NANCY L. MEEHAN
107 SUMMER STREET
ACTON MA, 01720

ZONING DISTRICT:

R2 RESIDENCE 2
GROUNDWATER PROTECTION DISTRICT
ZONES 2 & 3

REFERENCE:

MIDDLESEX REGISTRY OF DEEDS
SOUTH DISTRICT
DEED BOOK 14738 PAGE 217
DEED BOOK 39071 PAGE 338
PLAN NO. 285 OF 1975
ACTON TOWN ATLAS
MAP F-1 PARCEL 110 (#105)
MAP F-1 PARCEL 110-1 (#107)

CONCEPTUAL PROOF PLAN
IN

ACTON, MASSACHUSETTS

(MIDDLESEX COUNTY)

FOR: GRUBER
SCALE: 1"=40' MAY 02, 2006
REVISED: OCTOBER 2, 2006

STAMSKI AND MCNARY, INC.
80 HARRIS STREET ACTON, MASSACHUSETTS
ENGINEERING – PLANNING – SURVEYING

0 20 40 80 120 160 FT

(3511CONC-2A.DWG) 105 SUMMER STREET SM-3511