LOCUS:

NTS

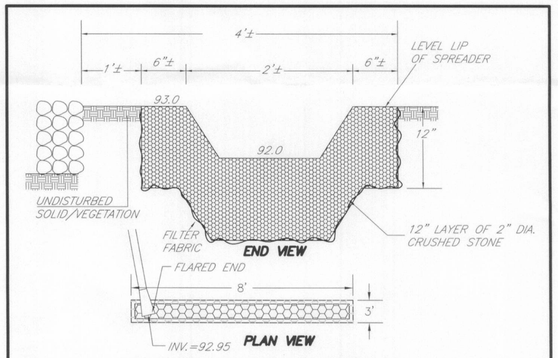

LEVEL SPREADER DETAIL

NOT TO SCALE

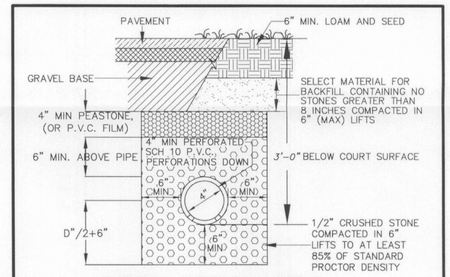

TYPICAL SUBDRAIN DETAIL

NOT TO SCALE

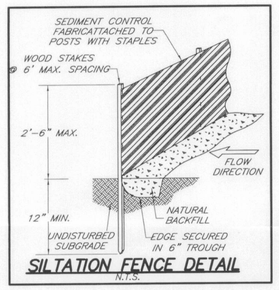

SILTATION FENCE DETAIL

N.T.S.

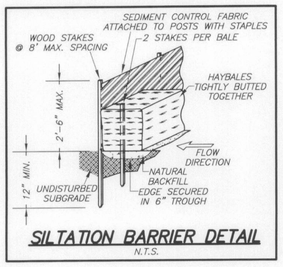

SILTATION BARRIER DETAIL

N.T.S.

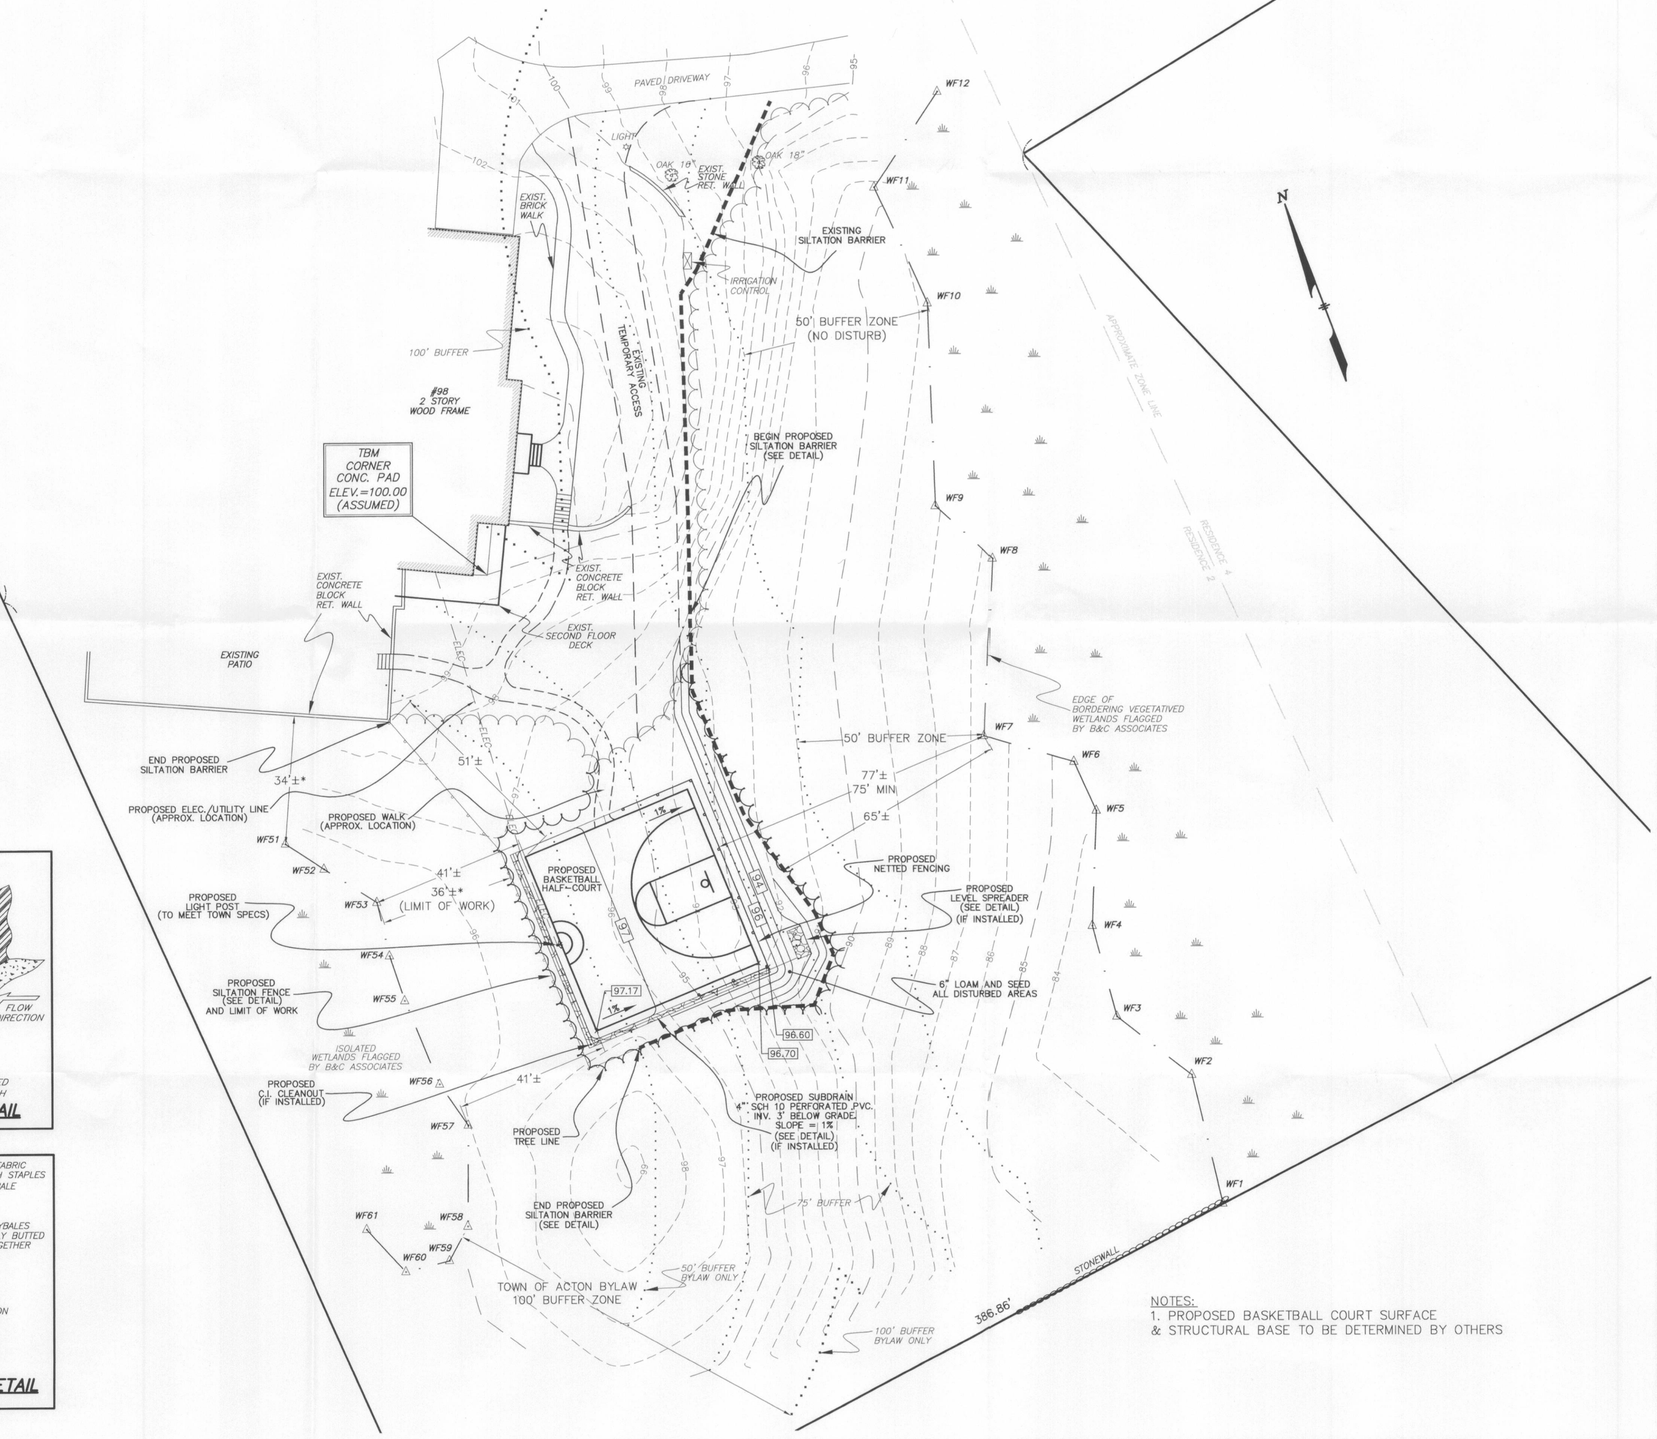

NOTES:

1. PROPOSED BASKETBALL COURT SURFACE & STRUCTURAL BASE TO BE DETERMINED BY OTHERS

WETLAND PERMIT PLAN
IN
ACTON, MASSACHUSETTS
(MIDDLESEX COUNTY)

FOR: J.F. BASNETT CO., INC.
SCALE: 1"=20' SEPTEMBER 17, 2007

STAMSKI AND MCNARY, INC.
80 HARRIS STREET ACTON, MASSACHUSETTS
ENGINEERING – PLANNING – SURVEYING

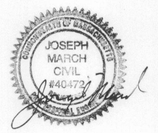

0 10 20 40 60 80 FT

(4020-WP-3.dwg) 98 NEWTOWN ROAD SM-4020A