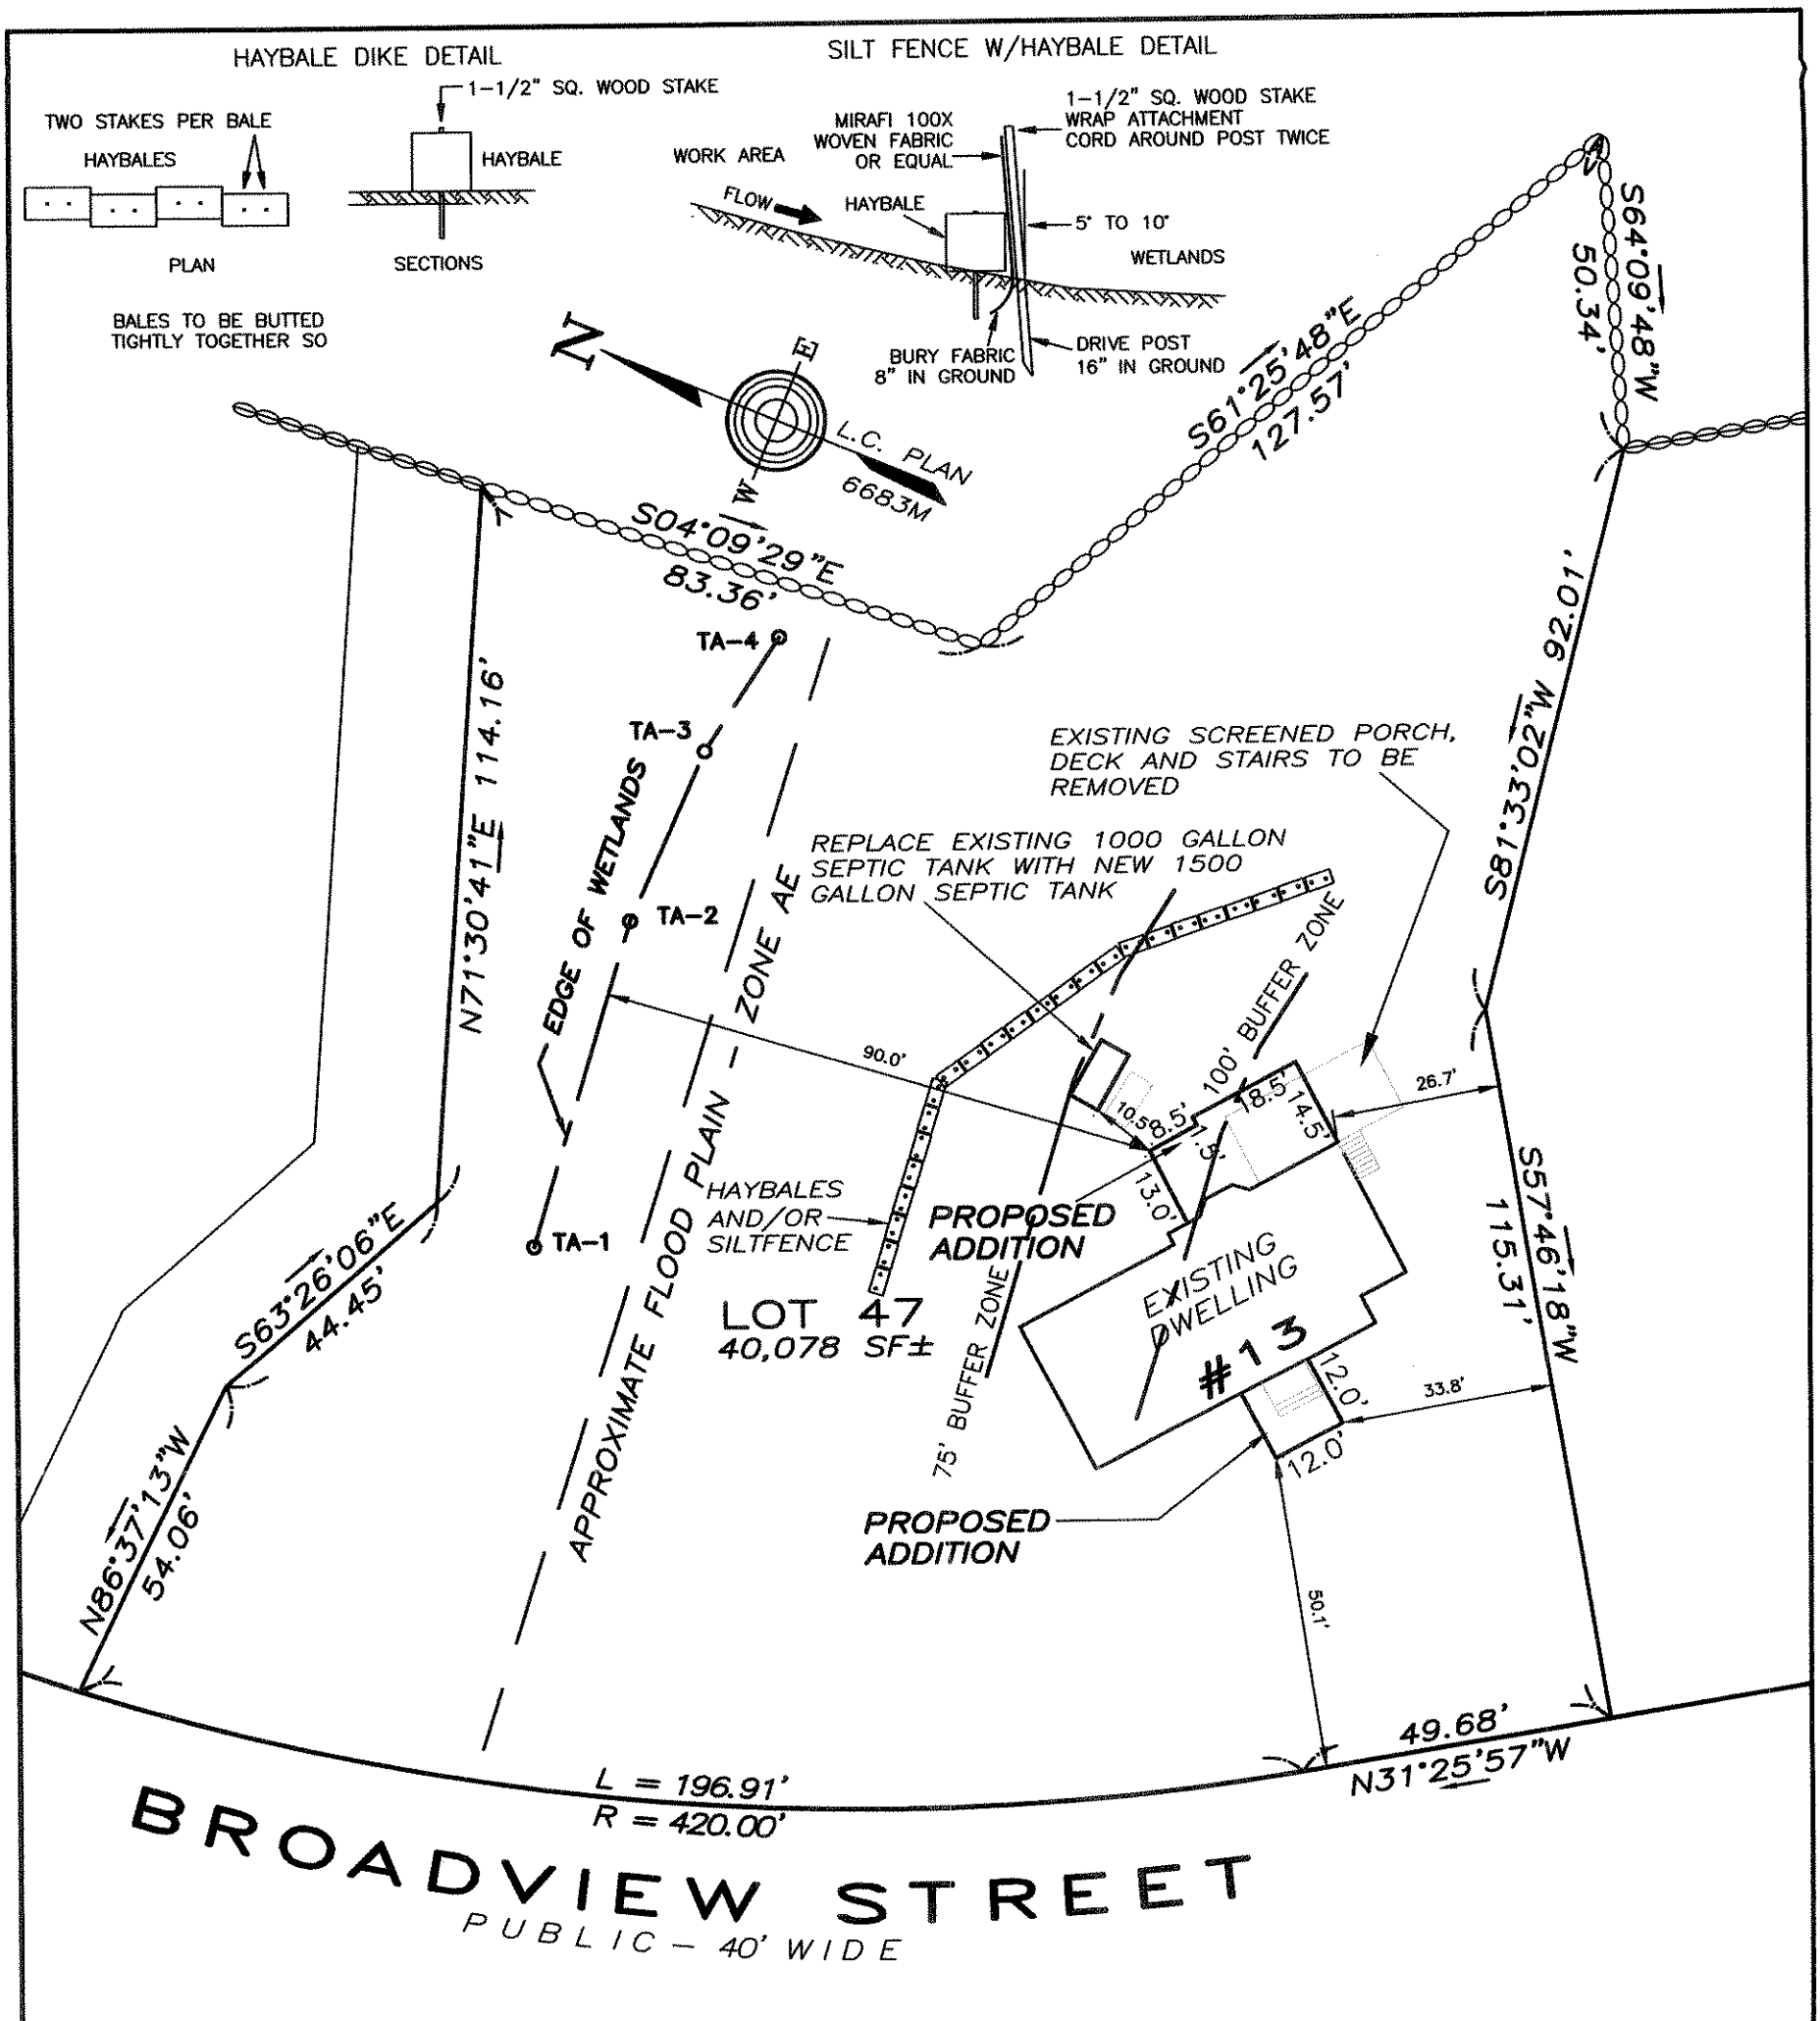

I CERTIFY THAT THE PROPOSED ADDITIONS, IF CONSTRUCTED WHERE SHOWN ON THIS PLAN, WILL CONFORM/COMPLY WITH THE ZONING BYLAWS (DIMENSIONAL REQUIREMENTS) OF THE TOWN OF ACTON AS OF THIS DATE.

I FURTHER CERTIFY THAT THE STRUCTURE DOES NOT LIE IN THE FLOOD HAZARD ZONE SHOWN ON THE F.E.M.A. MAP OF THE TOWN OF ACTON.
COMMUNITY PANEL No. 250176 0003 C
EFFECTIVE DATE: JANUARY 6, 1988

COMMONWEALTH OF MASSACHUSETTS
RUSSELL D WILSON
No. 34628
PROFESSIONAL LAND SURVEYOR

Russell D. Wilson
9/14/07

PLOT PLAN OF LAND
IN
ACTON, MASS.

OWNER: DWIGHT BAKER & APHAKORN NITTAYAJARN
13 BROADVIEW STREET, ACTON, MA 01720

SCALE: 1 INCH = 30 FEET
DATE: AUGUST 21, 2007

DEED REFERENCE: BOOK 1293, PAGE 150
PLAN REFERENCE: LAND COURT PLAN 6683M
ASSESSOR'S REFERENCE: MAP I-3, PARCEL 6
ZONING DISTRICT: RESIDENCE 4 (R-4)

REV. SEPT. 14, 2007

R.WILSON & ASSOCIATES, INC.
LAND SURVEYORS AND CIVIL ENGINEERS
312 GREAT ROAD P.O.BOX 236 LITTLETON, MA 01460
PHONE: 978-486-0203 FAX: 978-486-0644

FILE NO. 1468 DWG NO. 1468WP SHEET NO. 1 OF 1