RECORD OWNER

LIBERTY SQUARE REALTY TRUST U-D-T
BOX MILL ROAD
BOLTON, MA 01740

REFERENCE

MIDDLESEX REGISTRY OF DEEDS
SOUTH DISTRICT
DEED BOOK 20000 PAGE 552
DEED BOOK 20000 PAGE 554
PLAN NO. 901 OF 1961
PLAN NO. 649 OF 1966
PLAN NO. 647 OF 1976
PLAN NO. 1292 OF 1979
TOWN OF ACTON ASSESSOR'S MAPS
MAP G-1 PARCELS 251, 280, 280-3, 280-4, 280-5 & 295

ZONING DISTRICT

RESIDENCE 2 (R-2)

LEGEND

-·-·-·- EDGE OF BORDERING VEGETATED WETLANDS
..... 100' BUFFER ZONE

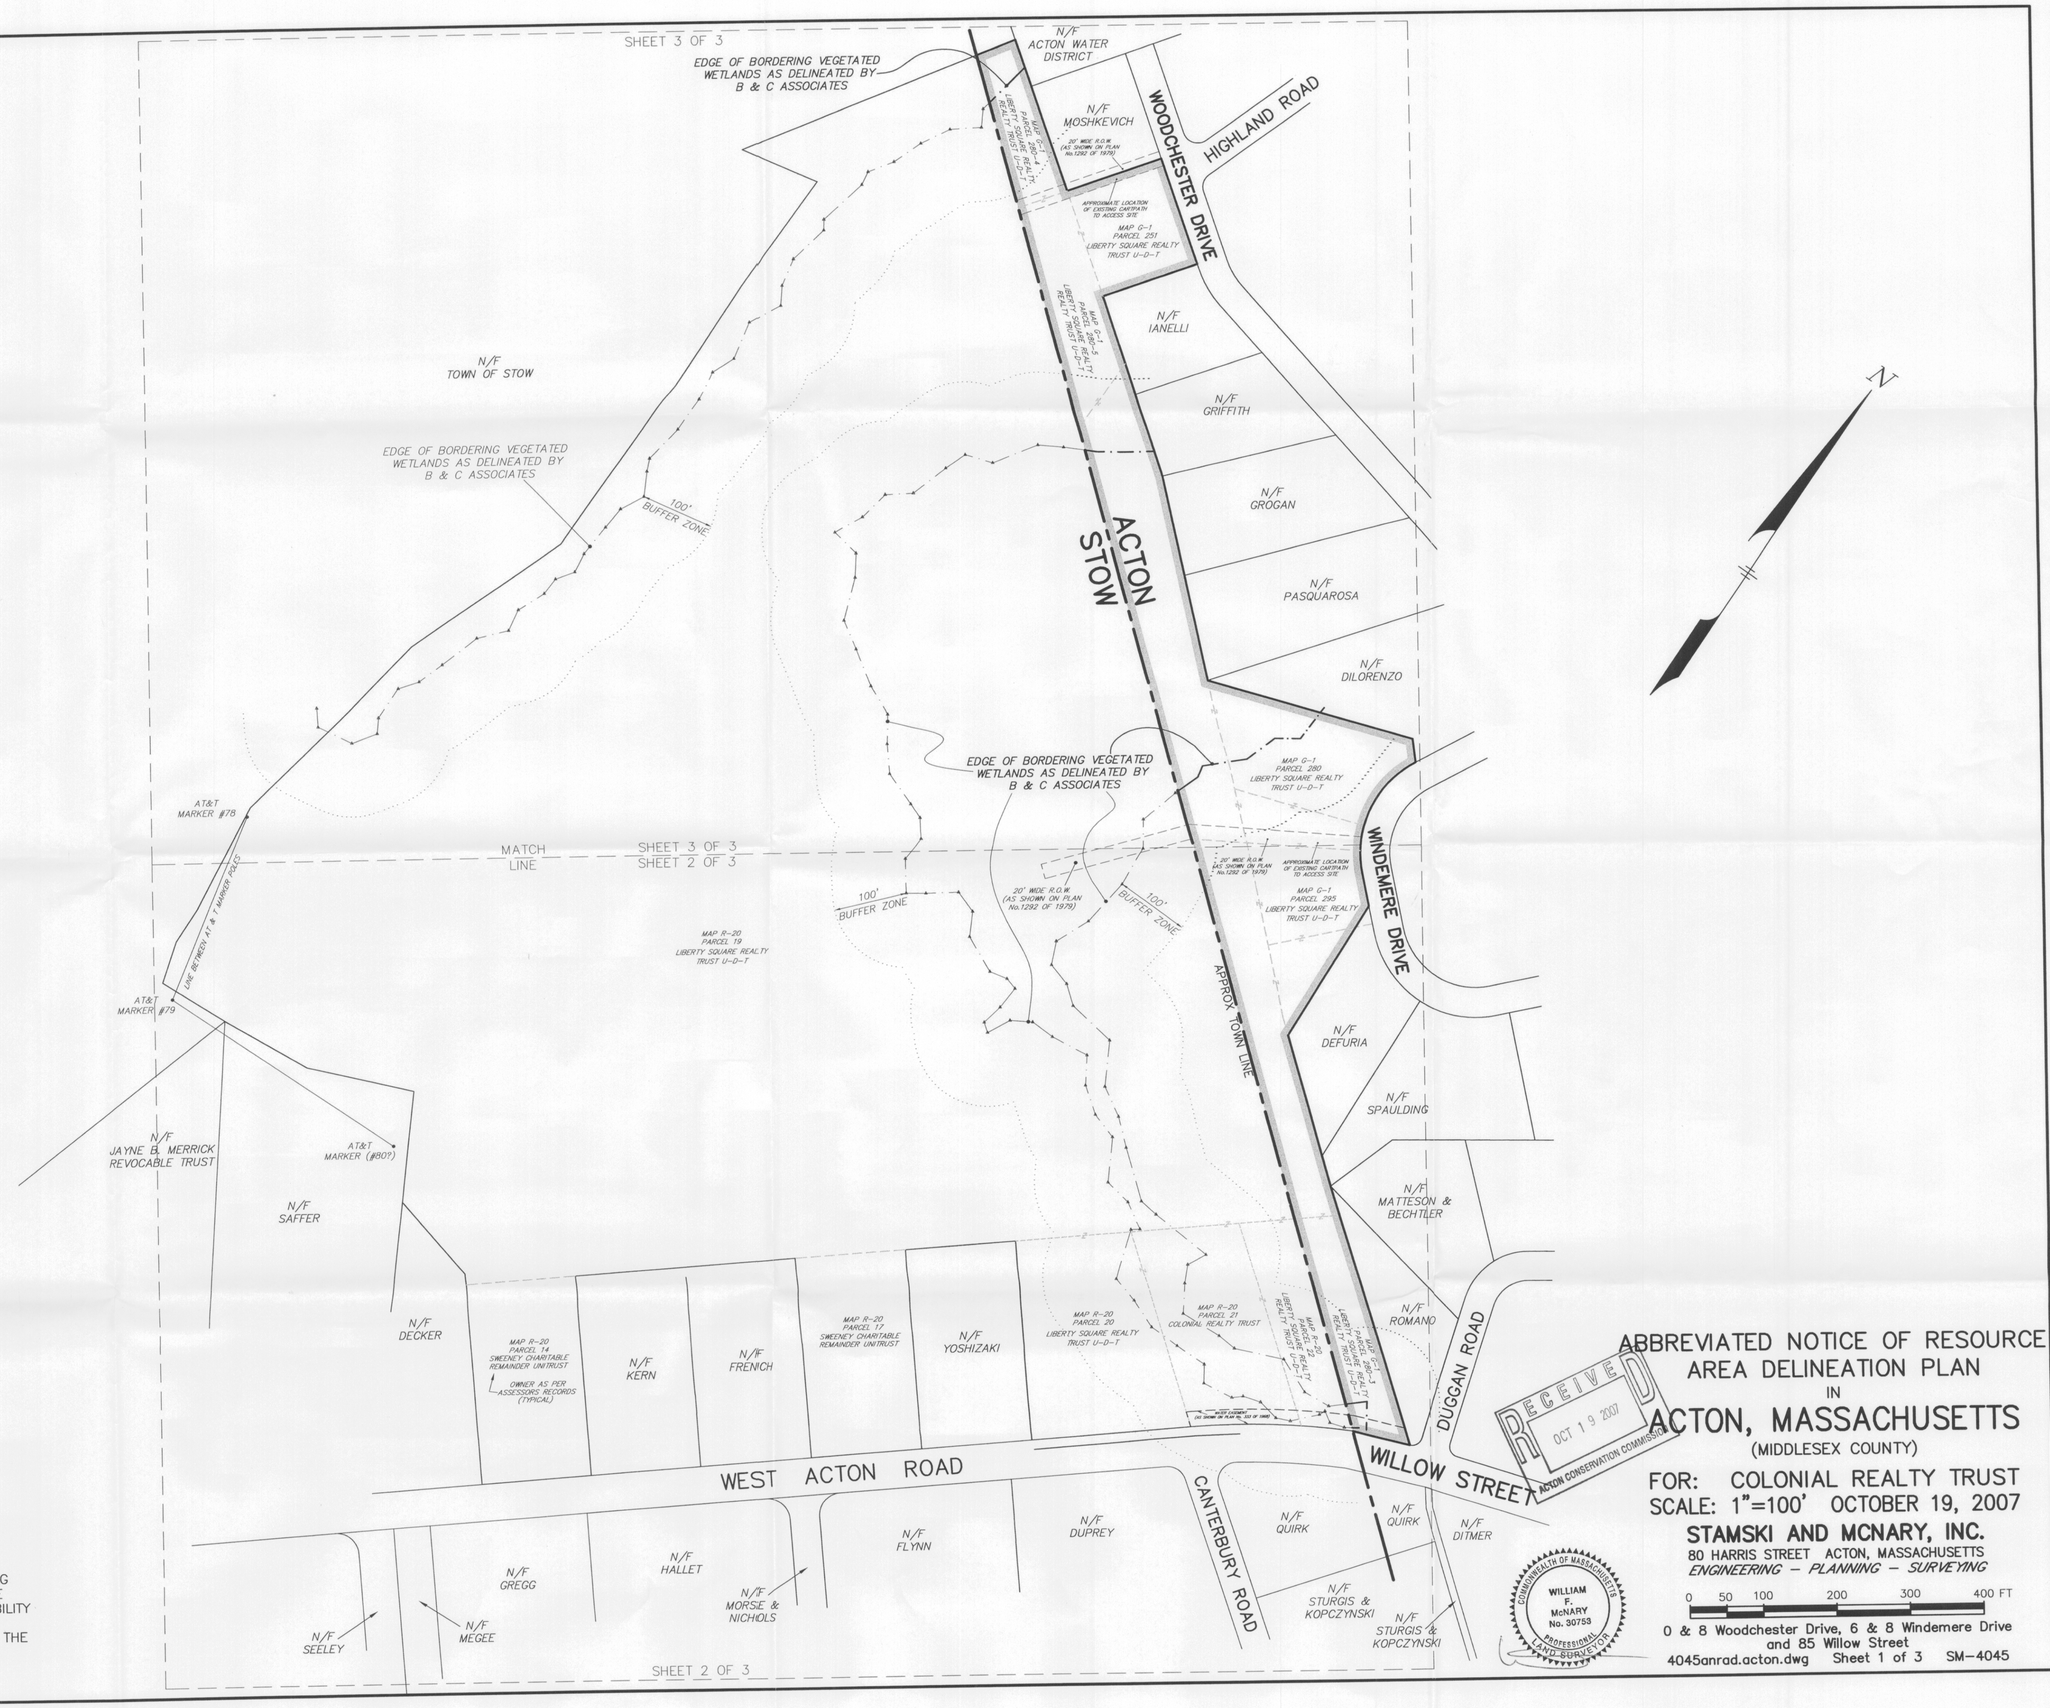

UTILITY NOTE:

ALL UNDERGROUND UTILITIES SHOWN HERE WERE COMPILED ACCORDING TO AVAILABLE RECORD PLANS FROM VARIOUS UTILITY COMPANIES AND PUBLIC AGENCIES AND ARE APPROXIMATE ONLY. ACTUAL LOCATIONS MUST BE DETERMINED IN THE FIELD BEFORE DESIGNING, EXCAVATING, BLASTING, INSTALLING, BACKFILLING, GRADING, PAVEMENT RESTORATION OR REPAIRING. ALL UTILITY COMPANIES, PUBLIC AND PRIVATE, MUST BE CONTACTED INCLUDING THOSE IN CONTROL OF UTILITIES NOT SHOWN ON THIS PLAN. SEE CHAPTER 370., ACTS OF 1963 MASS. WE ASSUME NO RESPONSIBILITY FOR DAMAGES INCURRED AS A RESULT OF UTILITIES OMITTED OR INACCURATELY SHOWN. BEFORE PLANNING FUTURE CONNECTIONS, THE APPROPRIATE PUBLIC UTILITY ENGINEERING DEPARTMENT MUST BE CONSULTED. DIG SAFE TELE. NO. 1-888-344-7233.

RECEIVED
OCT 19 2007
ACTON CONSERVATION COMMISSION

ABBREVIATED NOTICE OF RESOURCE AREA DELINEATION PLAN
IN
ACTON, MASSACHUSETTS
(MIDDLESEX COUNTY)

FOR: COLONIAL REALTY TRUST
SCALE: 1"=100' OCTOBER 19, 2007

STAMSKI AND MCNARY, INC.
80 HARRIS STREET ACTON, MASSACHUSETTS
ENGINEERING - PLANNING - SURVEYING

0 50 100 200 300 400 FT

0 & 8 Woodchester Drive, 6 & 8 Windemere Drive and 85 Willow Street
4045anrad.acton.dwg Sheet 1 of 3 SM-4045

COMMONWEALTH OF MASSACHUSETTS
WILLIAM F. McNARY
No. 30753
PROFESSIONAL LAND SURVEYOR