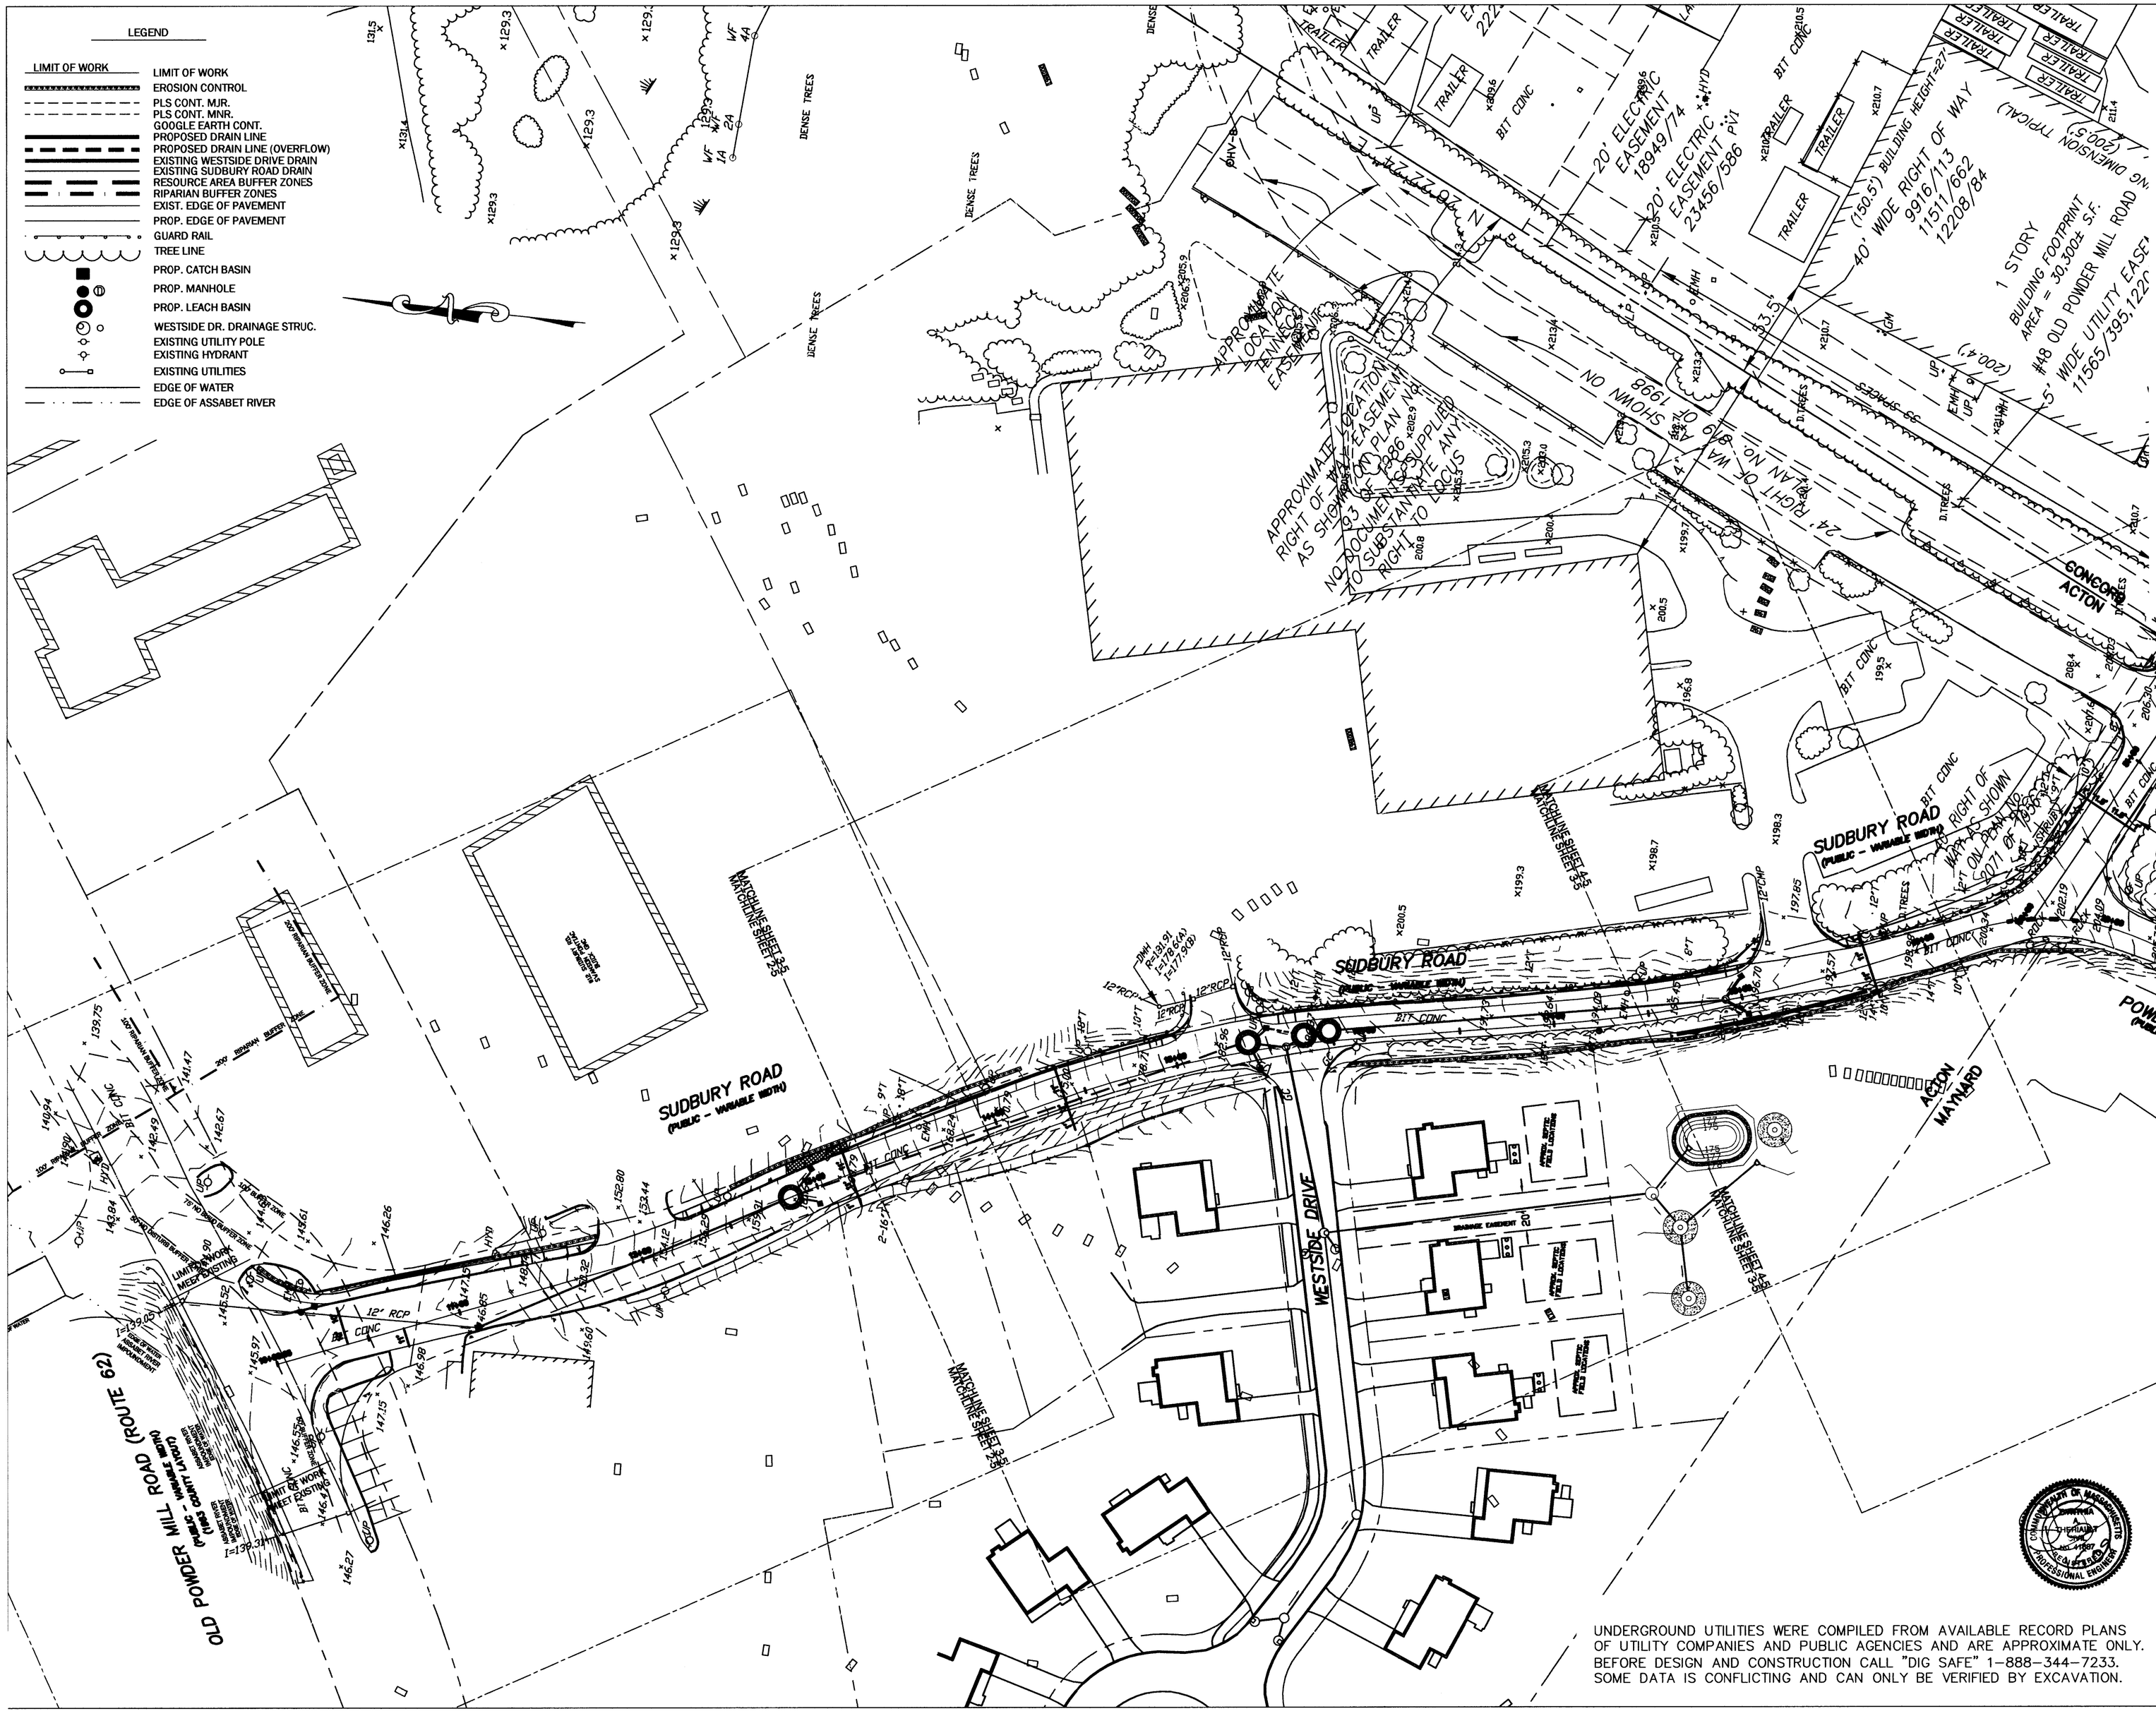

PREPARED FOR:

WEST CONCORD DEVELOPMENT LLC.
BURLINGTON, MA 01803

BEALS · ASSOCIATES INC.
98 NORTH WASHINGTON STREET · BOSTON, MASSACHUSETTS 02114
PHONE: 617-742-3554 · FAX: 617-742-0310

REFERENCES:

PROPERTY LINE INFORMATION TAKEN FROM THE 'ALTA/ACSM LAND TITLE SURVEY' PLAN PREPARED BY PRECISION LAND SURVEYING, INC., DATED JULY 2007.

OLD POWDER MILL TOPOGRAPHICAL INFORMATION TAKEN FROM AERIAL PHOTOGRAPHS BY COL-EAST, INC. DATED NOVEMBER 1, 2006.

SUDBURY ROAD EXISTING TOPOGRAPHY AS TAKEN FROM TOPOGRAPHIC PLAN IN ACTON/MAYNARD PERFORMED BY Precision Land Surveying Inc. JULY 9, 2007.

ROADWAY DESIGN, GRADING, AND LAYOUT AS TAKEN FROM VANASSE & ASSOCIATES, INC. ALEXAN CONCORD SUDBURY ROAD PROJECT DATED JANUARY 2008, REVISED JULY 2008.

WESTSIDE DRIVE & NORTH STAR EXISTING TOPOGRAPHY AS TAKEN FROM GOOGLE EARTH JULY 28, 2008.

NOTE:

UTILITIES SHALL BE VERIFIED IN THE FIELD PRIOR TO CONSTRUCTION

THIS DRAWING IS NOT INTENDED FOR CONSTRUCTION.

GRAPHIC SCALE

40 0 20 40 80 160

(IN FEET)
1 inch = 40 ft.

NO.	REVISION/ISSUE	DATE

INDEX SHEET

PLANS TO ACCOMPANY
A NOTICE OF INTENT
FOR
SUDBURY ROAD
IN THE TOWN OF
ACTON, MASSACHUSETTS

PROJECT C-472.08	DESIGN GMS	SHEET 1 OF 5
DATE JANUARY 5, 2009	CHECKED CAT	
SCALE 1" = 40'	REVISED GMS	

UNDERGROUND UTILITIES WERE COMPILED FROM AVAILABLE RECORD PLANS OF UTILITY COMPANIES AND PUBLIC AGENCIES AND ARE APPROXIMATE ONLY. BEFORE DESIGN AND CONSTRUCTION CALL "DIG SAFE" 1-888-344-7233. SOME DATA IS CONFLICTING AND CAN ONLY BE VERIFIED BY EXCAVATION.