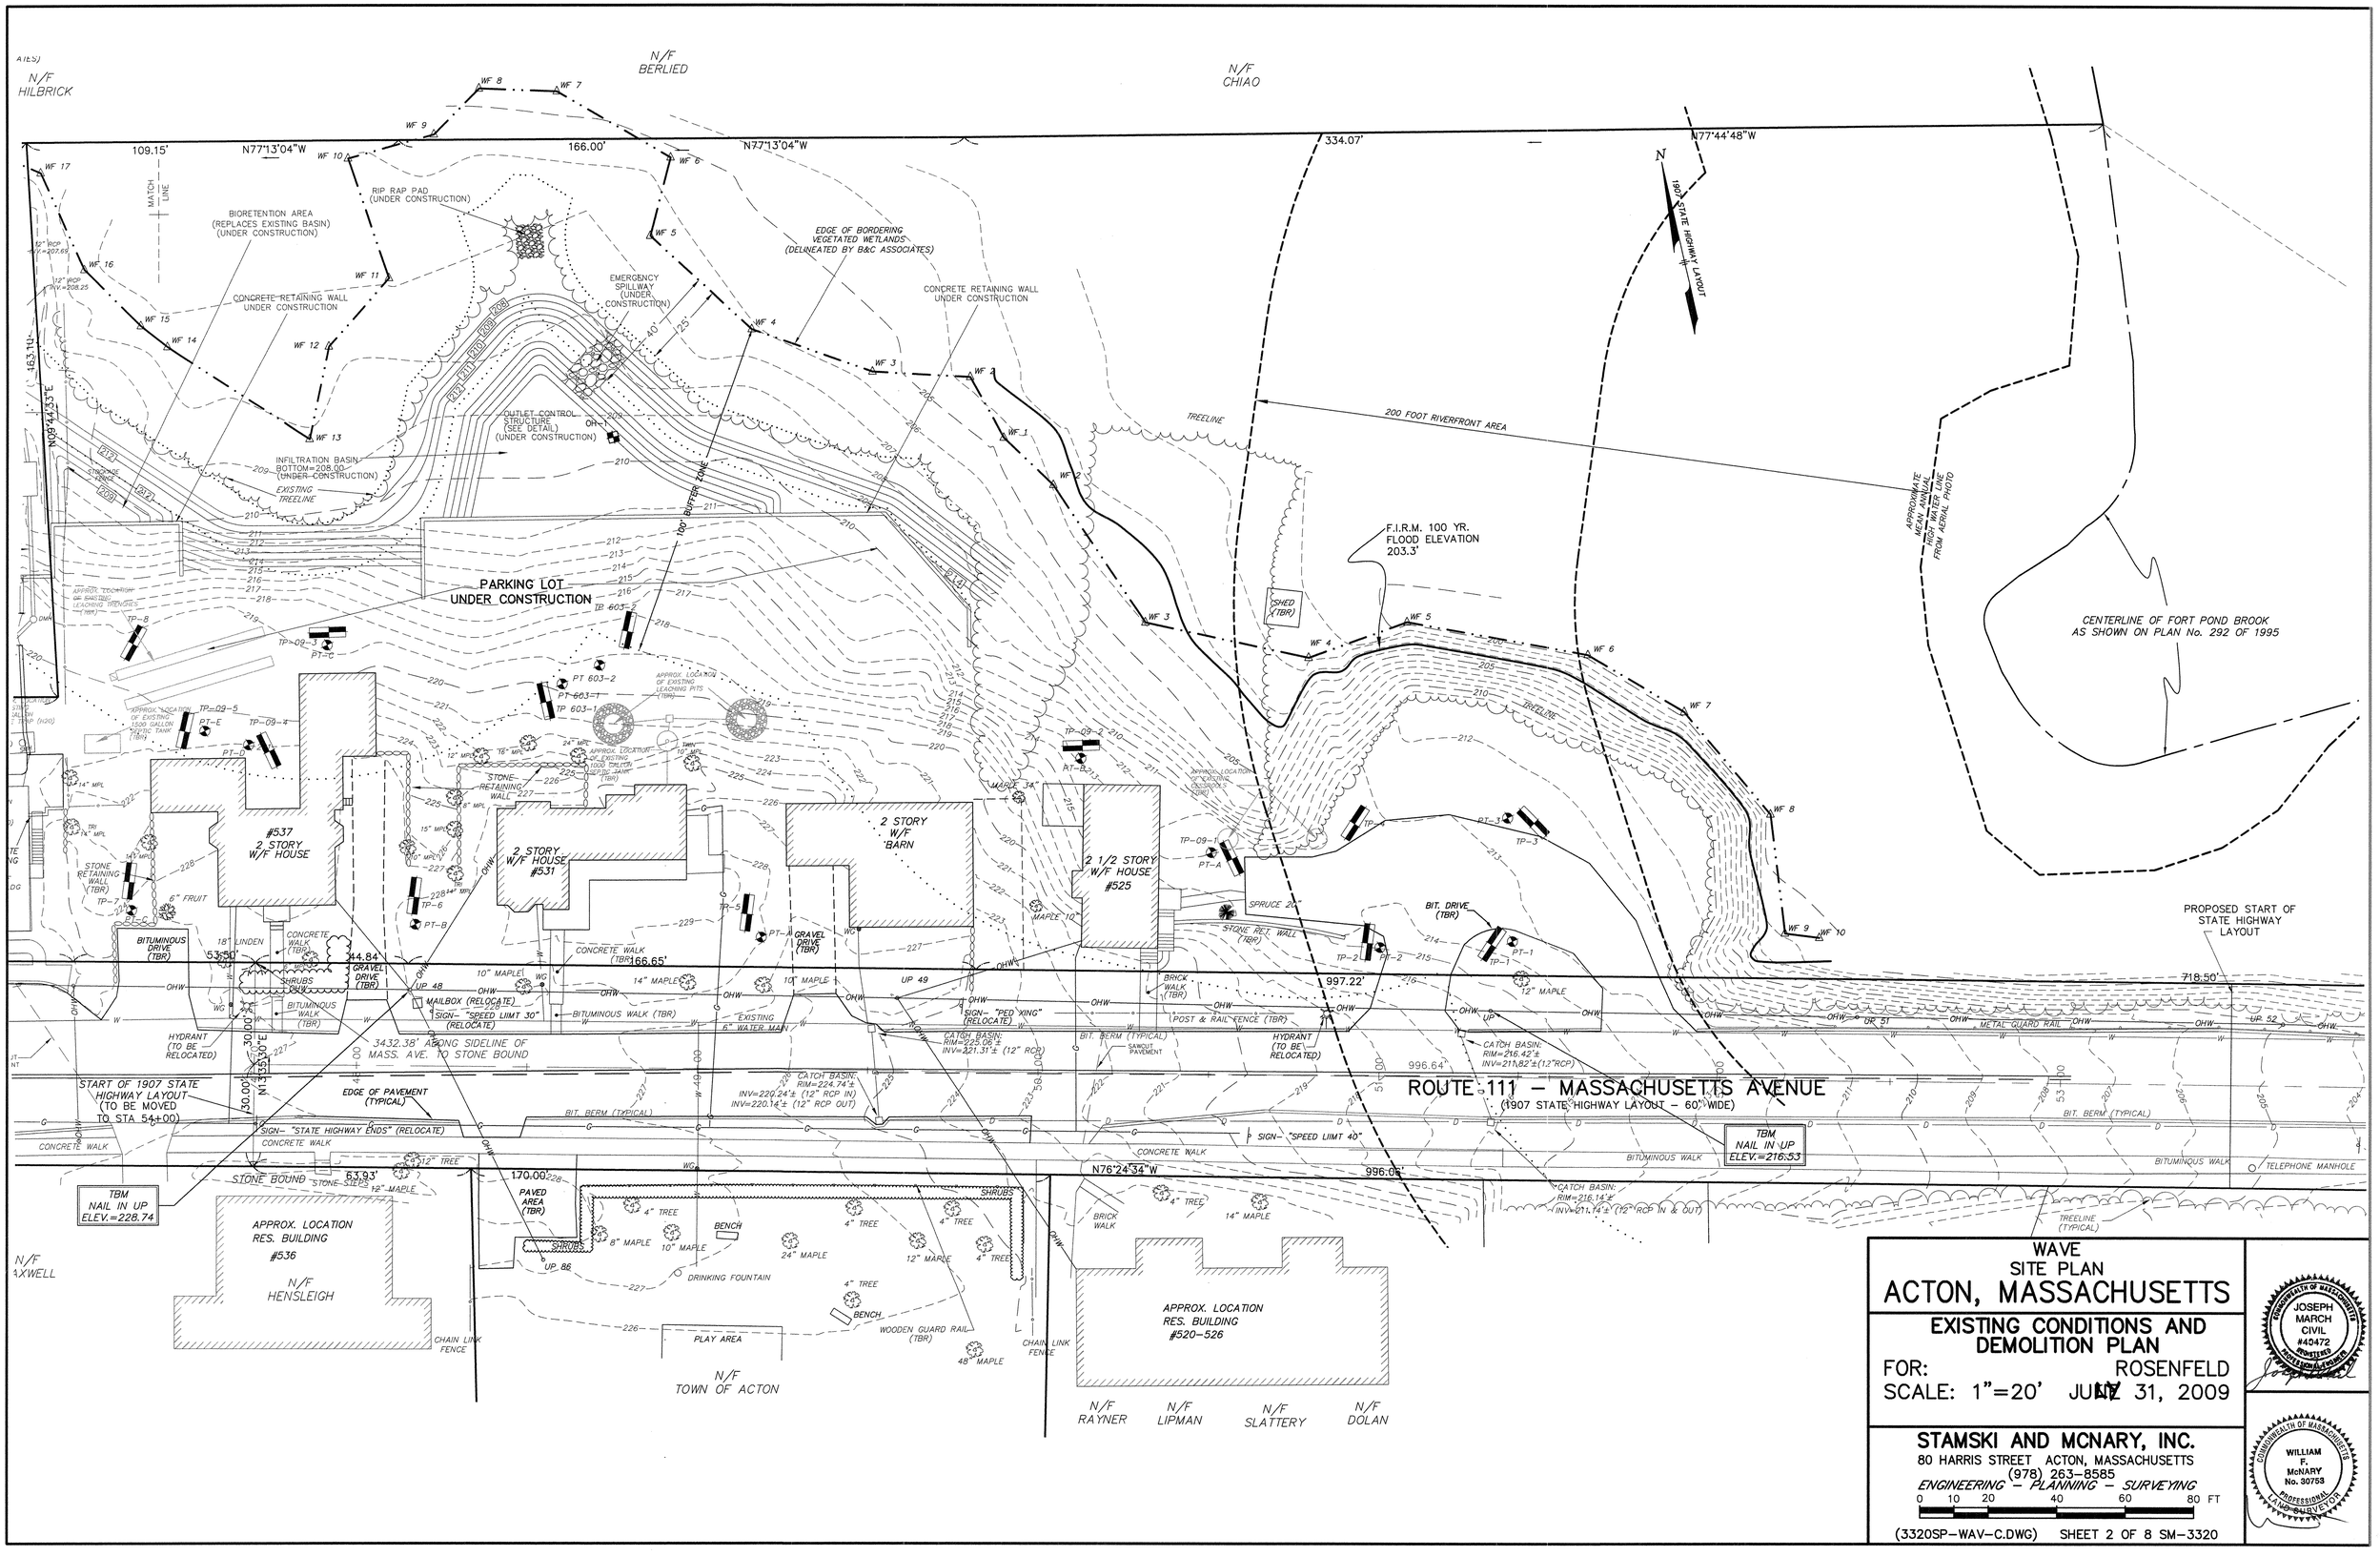

WAVE
SITE PLAN
ACTON, MASSACHUSETTS

EXISTING CONDITIONS AND DEMOLITION PLAN

FOR: ROSENFELD

SCALE: 1"=20' JULY 31, 2009

COMMONWEALTH OF MASSACHUSETTS JOSEPH MARCH CIVIL #40472 REGISTERED PROFESSIONAL ENGINEER

COMMONWEALTH OF MASSACHUSETTS WILLIAM F. McNARY No. 30753 PROFESSIONAL LAND SURVEYOR

STAMSKI AND MCNARY, INC.
80 HARRIS STREET ACTON, MASSACHUSETTS
(978) 263-8585
ENGINEERING – PLANNING – SURVEYING

0 10 20 40 60 80 FT

(3320SP-WAV-C.DWG) SHEET 2 OF 8 SM-3320