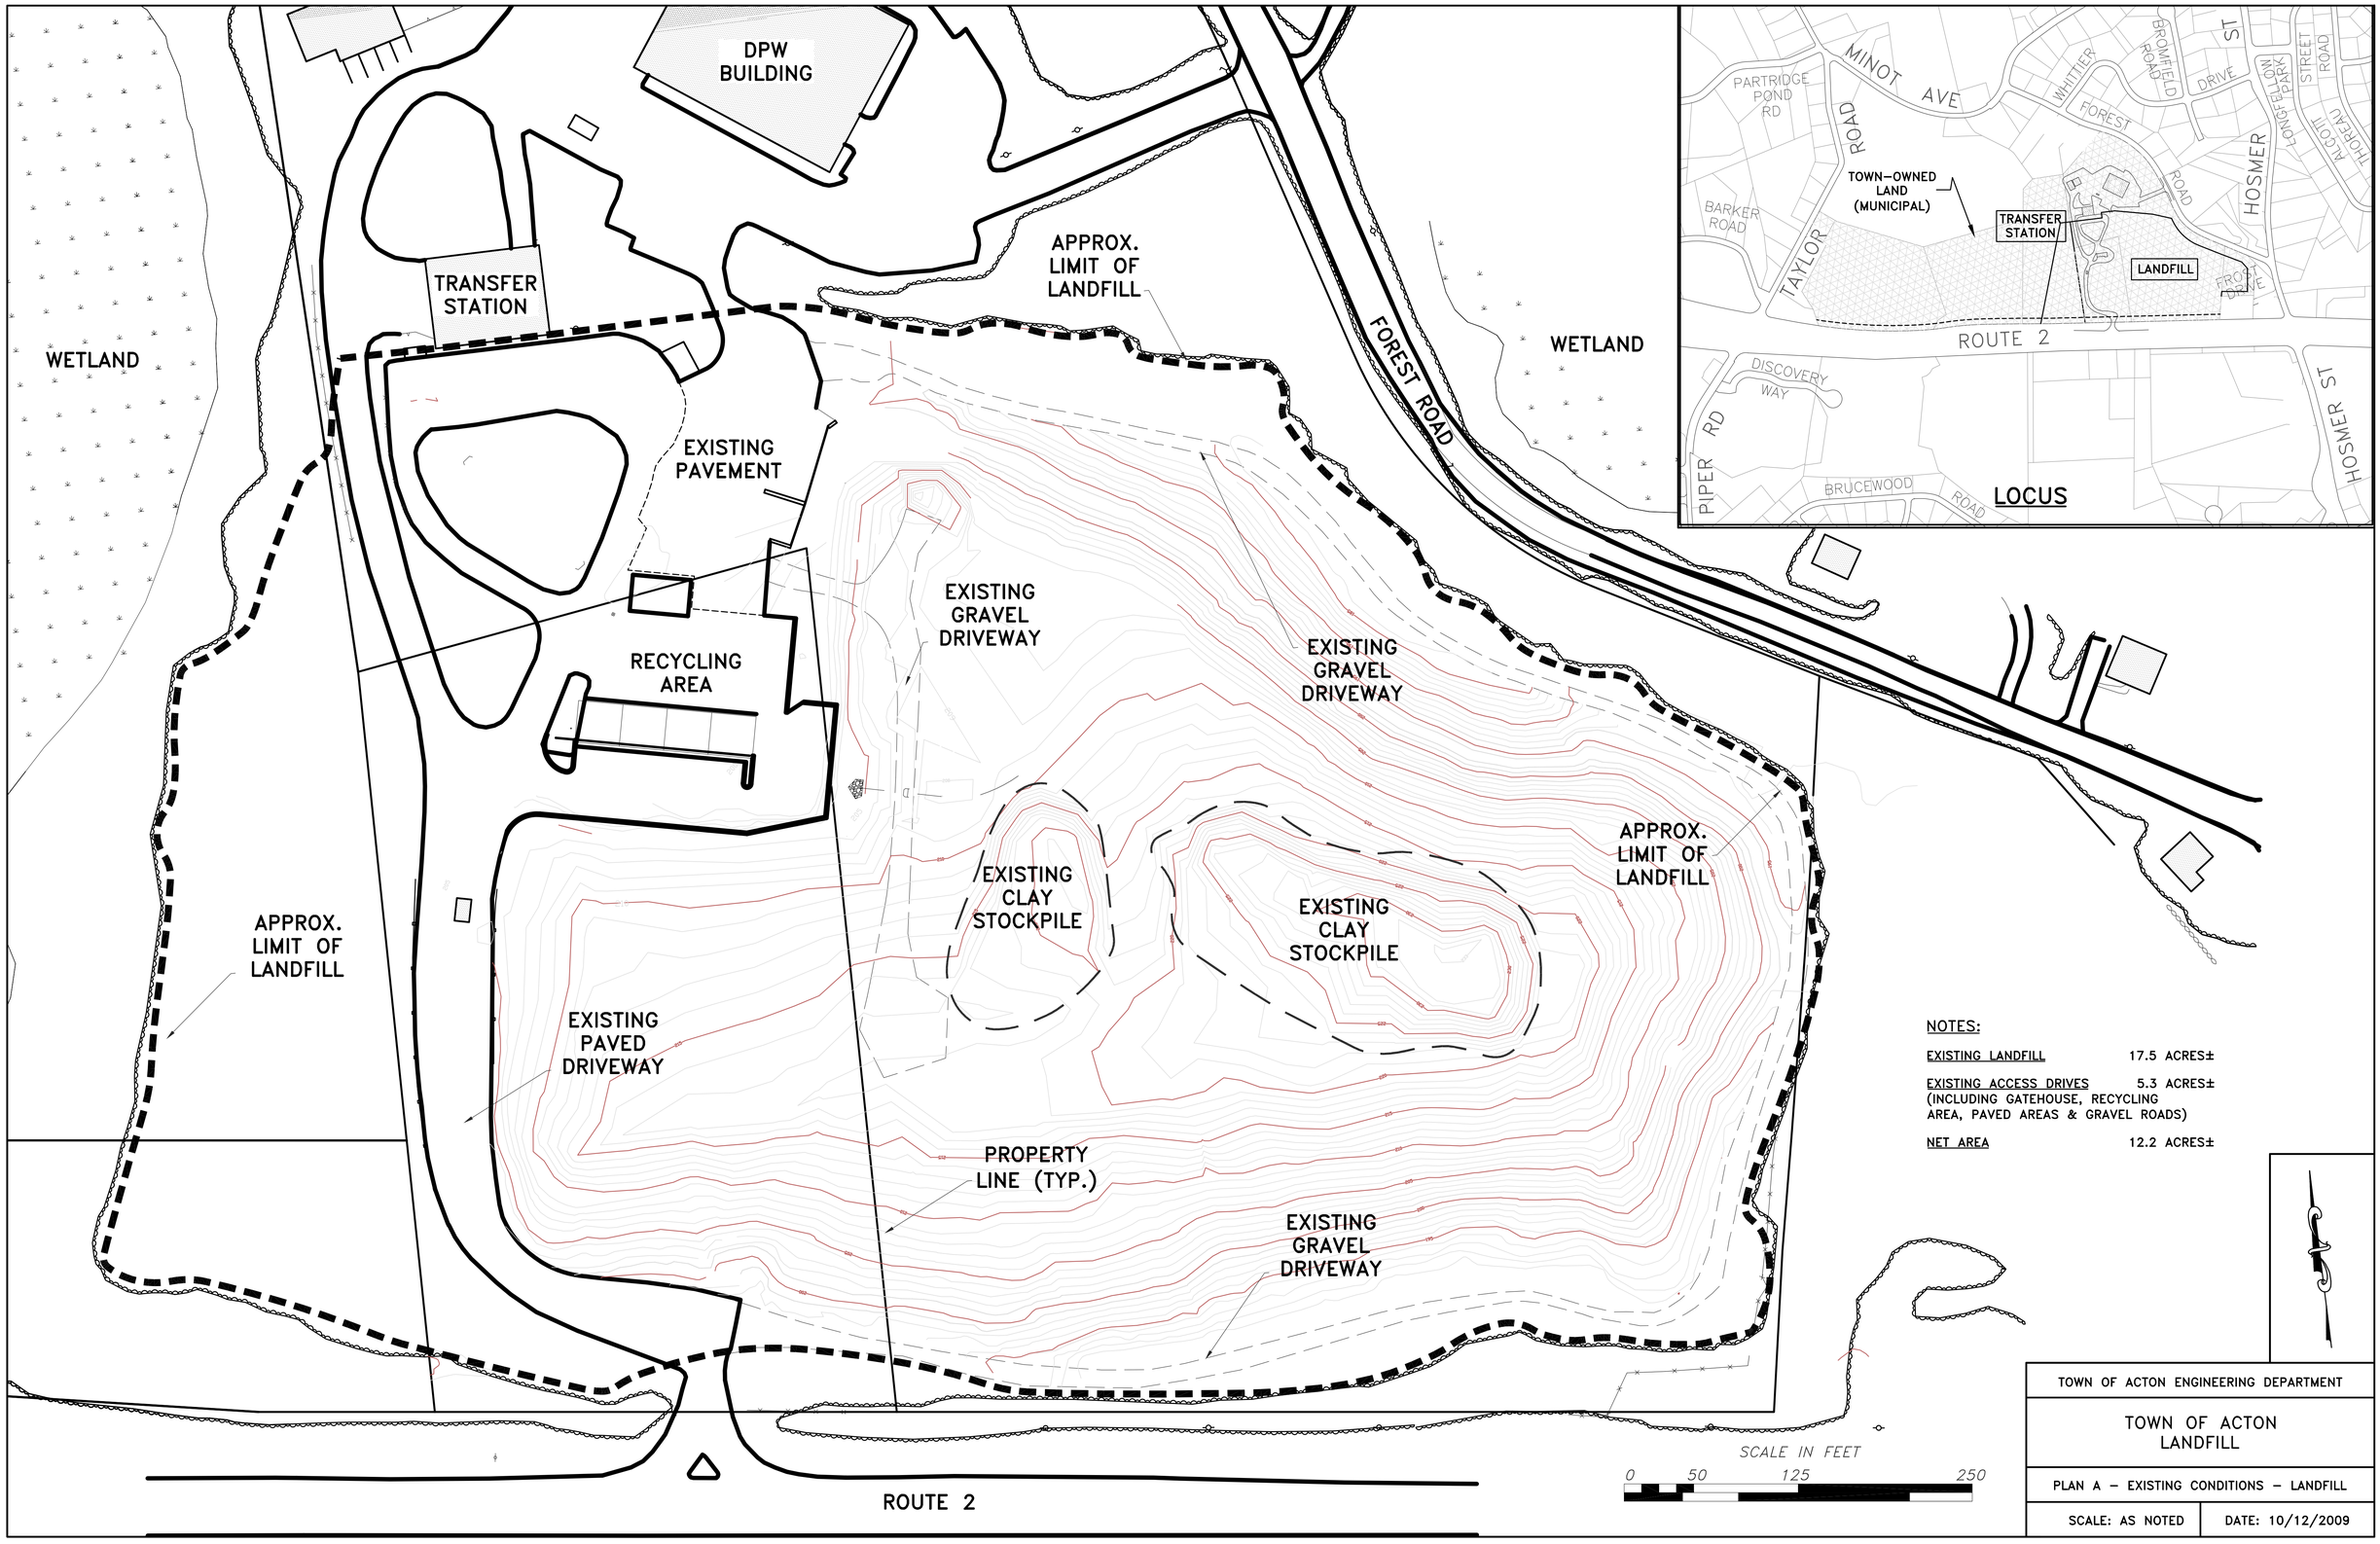

NOTES:

EXISTING LANDFILL	17.5 ACRES±
EXISTING ACCESS DRIVES (INCLUDING GATEHOUSE, RECYCLING AREA, PAVED AREAS & GRAVEL ROADS)	5.3 ACRES±
NET AREA	12.2 ACRES±

TOWN OF ACTON ENGINEERING DEPARTMENT

TOWN OF ACTON
LANDFILL

PLAN A – EXISTING CONDITIONS – LANDFILL

SCALE: AS NOTED | DATE: 10/12/2009