NOTES:

1. EACH HAMMERHEAD LOT IS SUBJECT TO A SPECIAL PERMIT BY THE STOW PLANNING BOARD PER ZONING SECTION 6.1.
2. COMMON DRIVEWAY IS SUBJECT TO APPROVAL BY THE STOW PLANNING BOARD UNDER ZONING SECTION 6.2 AND SHALL REMAIN A PRIVATE WAY.
3. COMMON DRIVEWAY IS SUBJECT TO THE ISSUANCE OF AN ORDER OF CONDITIONS UNDER THE WETLANDS PROTECTION ACT AND THE TOWN OF STOW WETLANDS BYLAW.

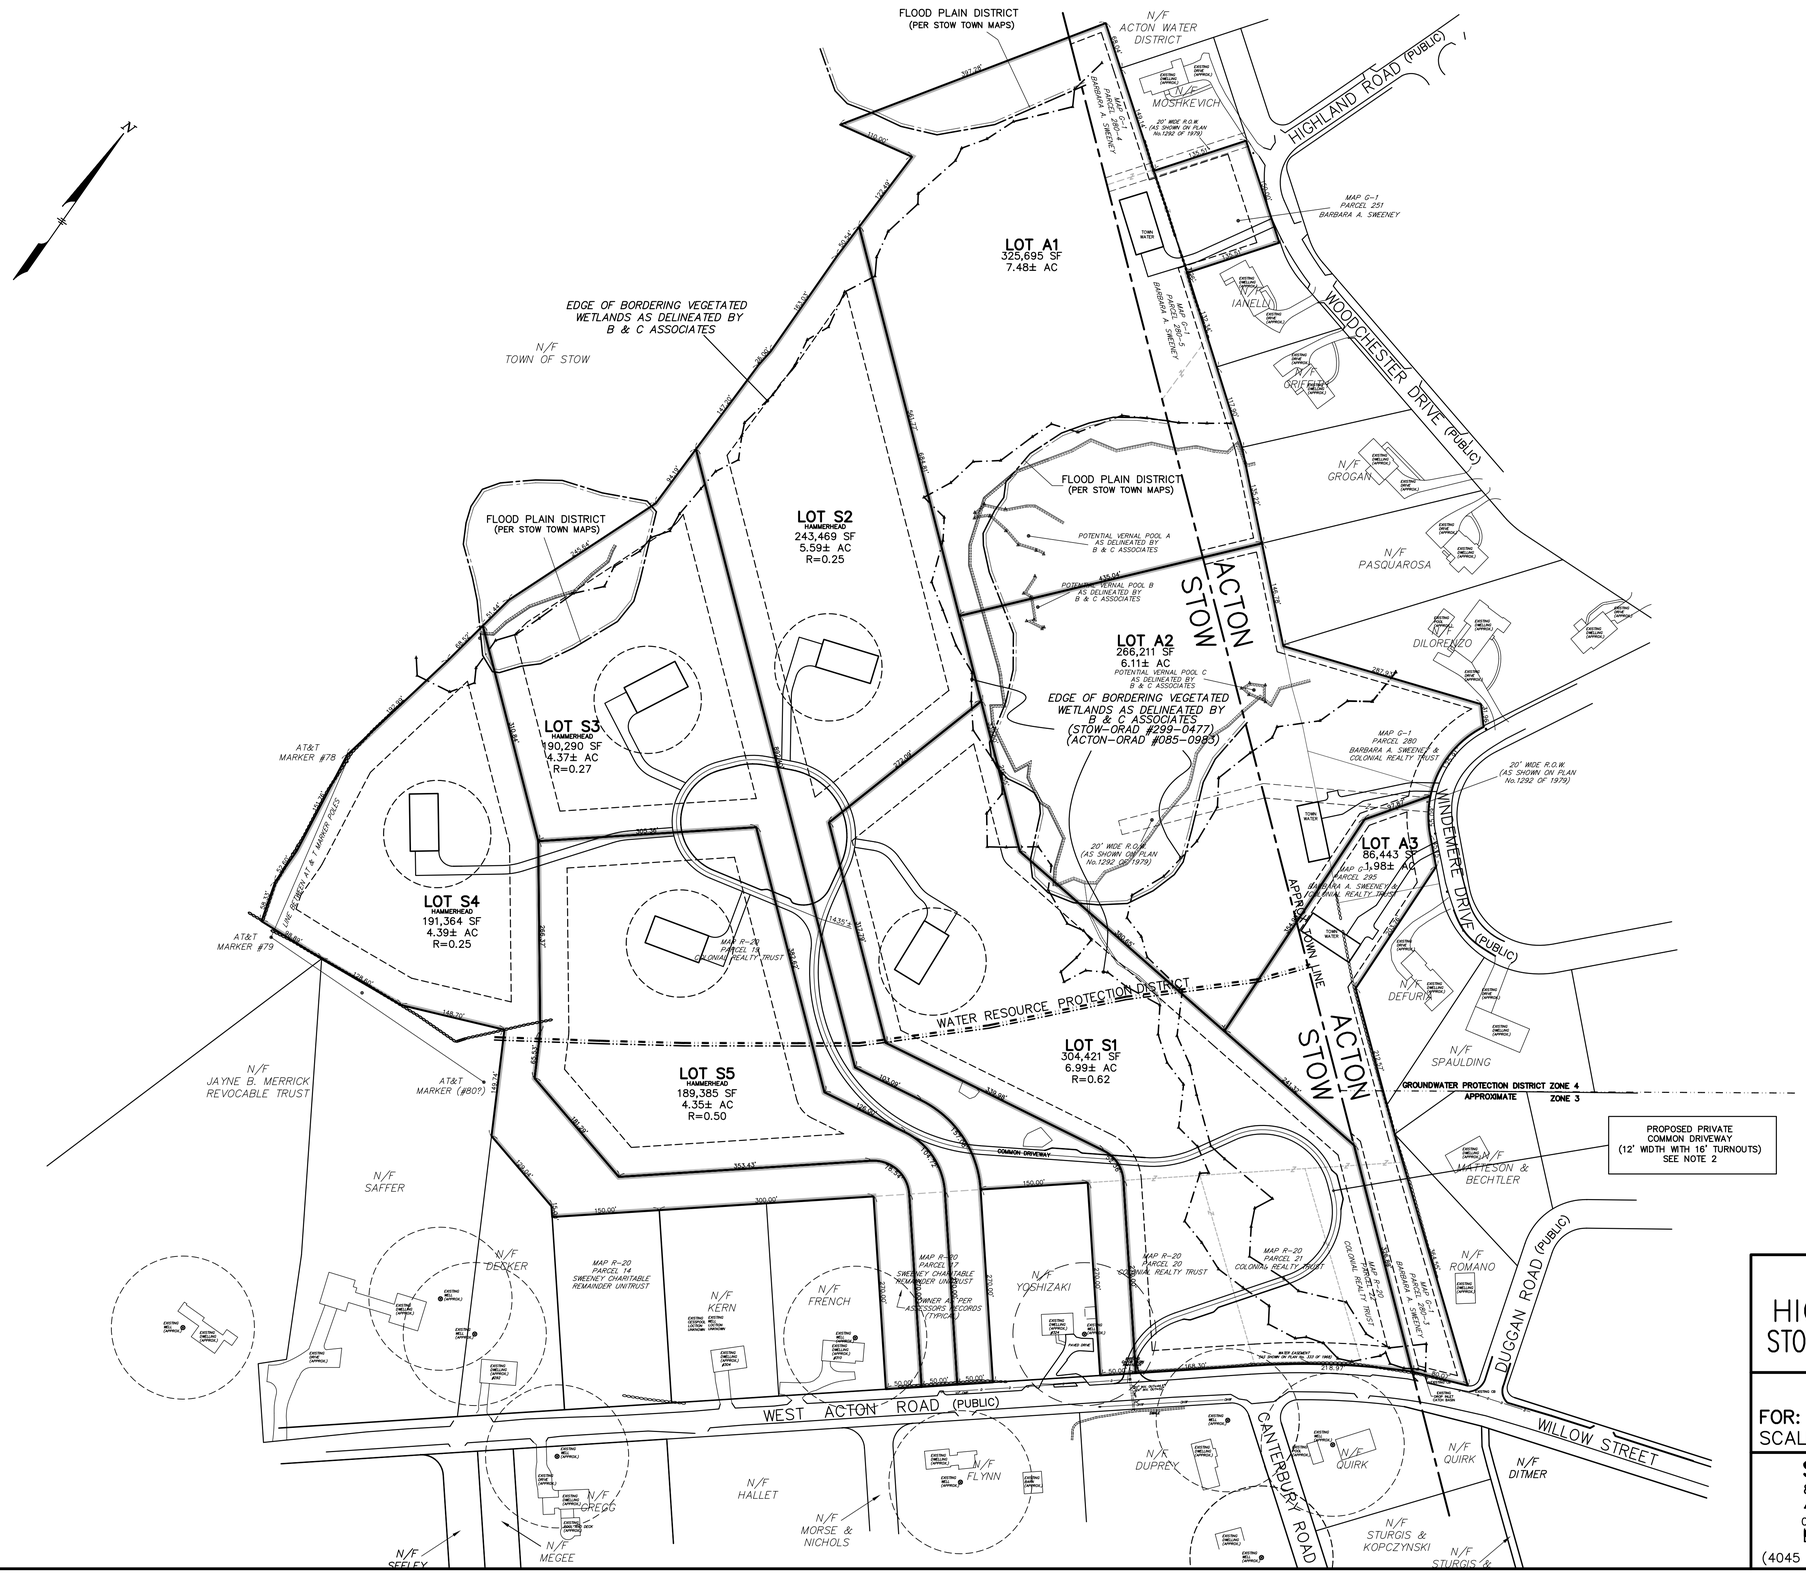

CONCEPTUAL PLAN
HIGHGROVE ESTATES
STOW & ACTON, MASSACHUSETTS

ANR RECORD PLAN
FOR: DISTINCTIVE ACTON HOMES
SCALE: 1"=100' JUNE 22, 2009

STAMSKI AND MCNARY, INC.
80 HARRIS STREET ACTON, MASSACHUSETTS
ENGINEERING – PLANNING – SURVEYING
0 50 100 200 300 400 FT

(4045 ANR-CONCEPT.dwg) Sheet 1 of 2 SM-4045