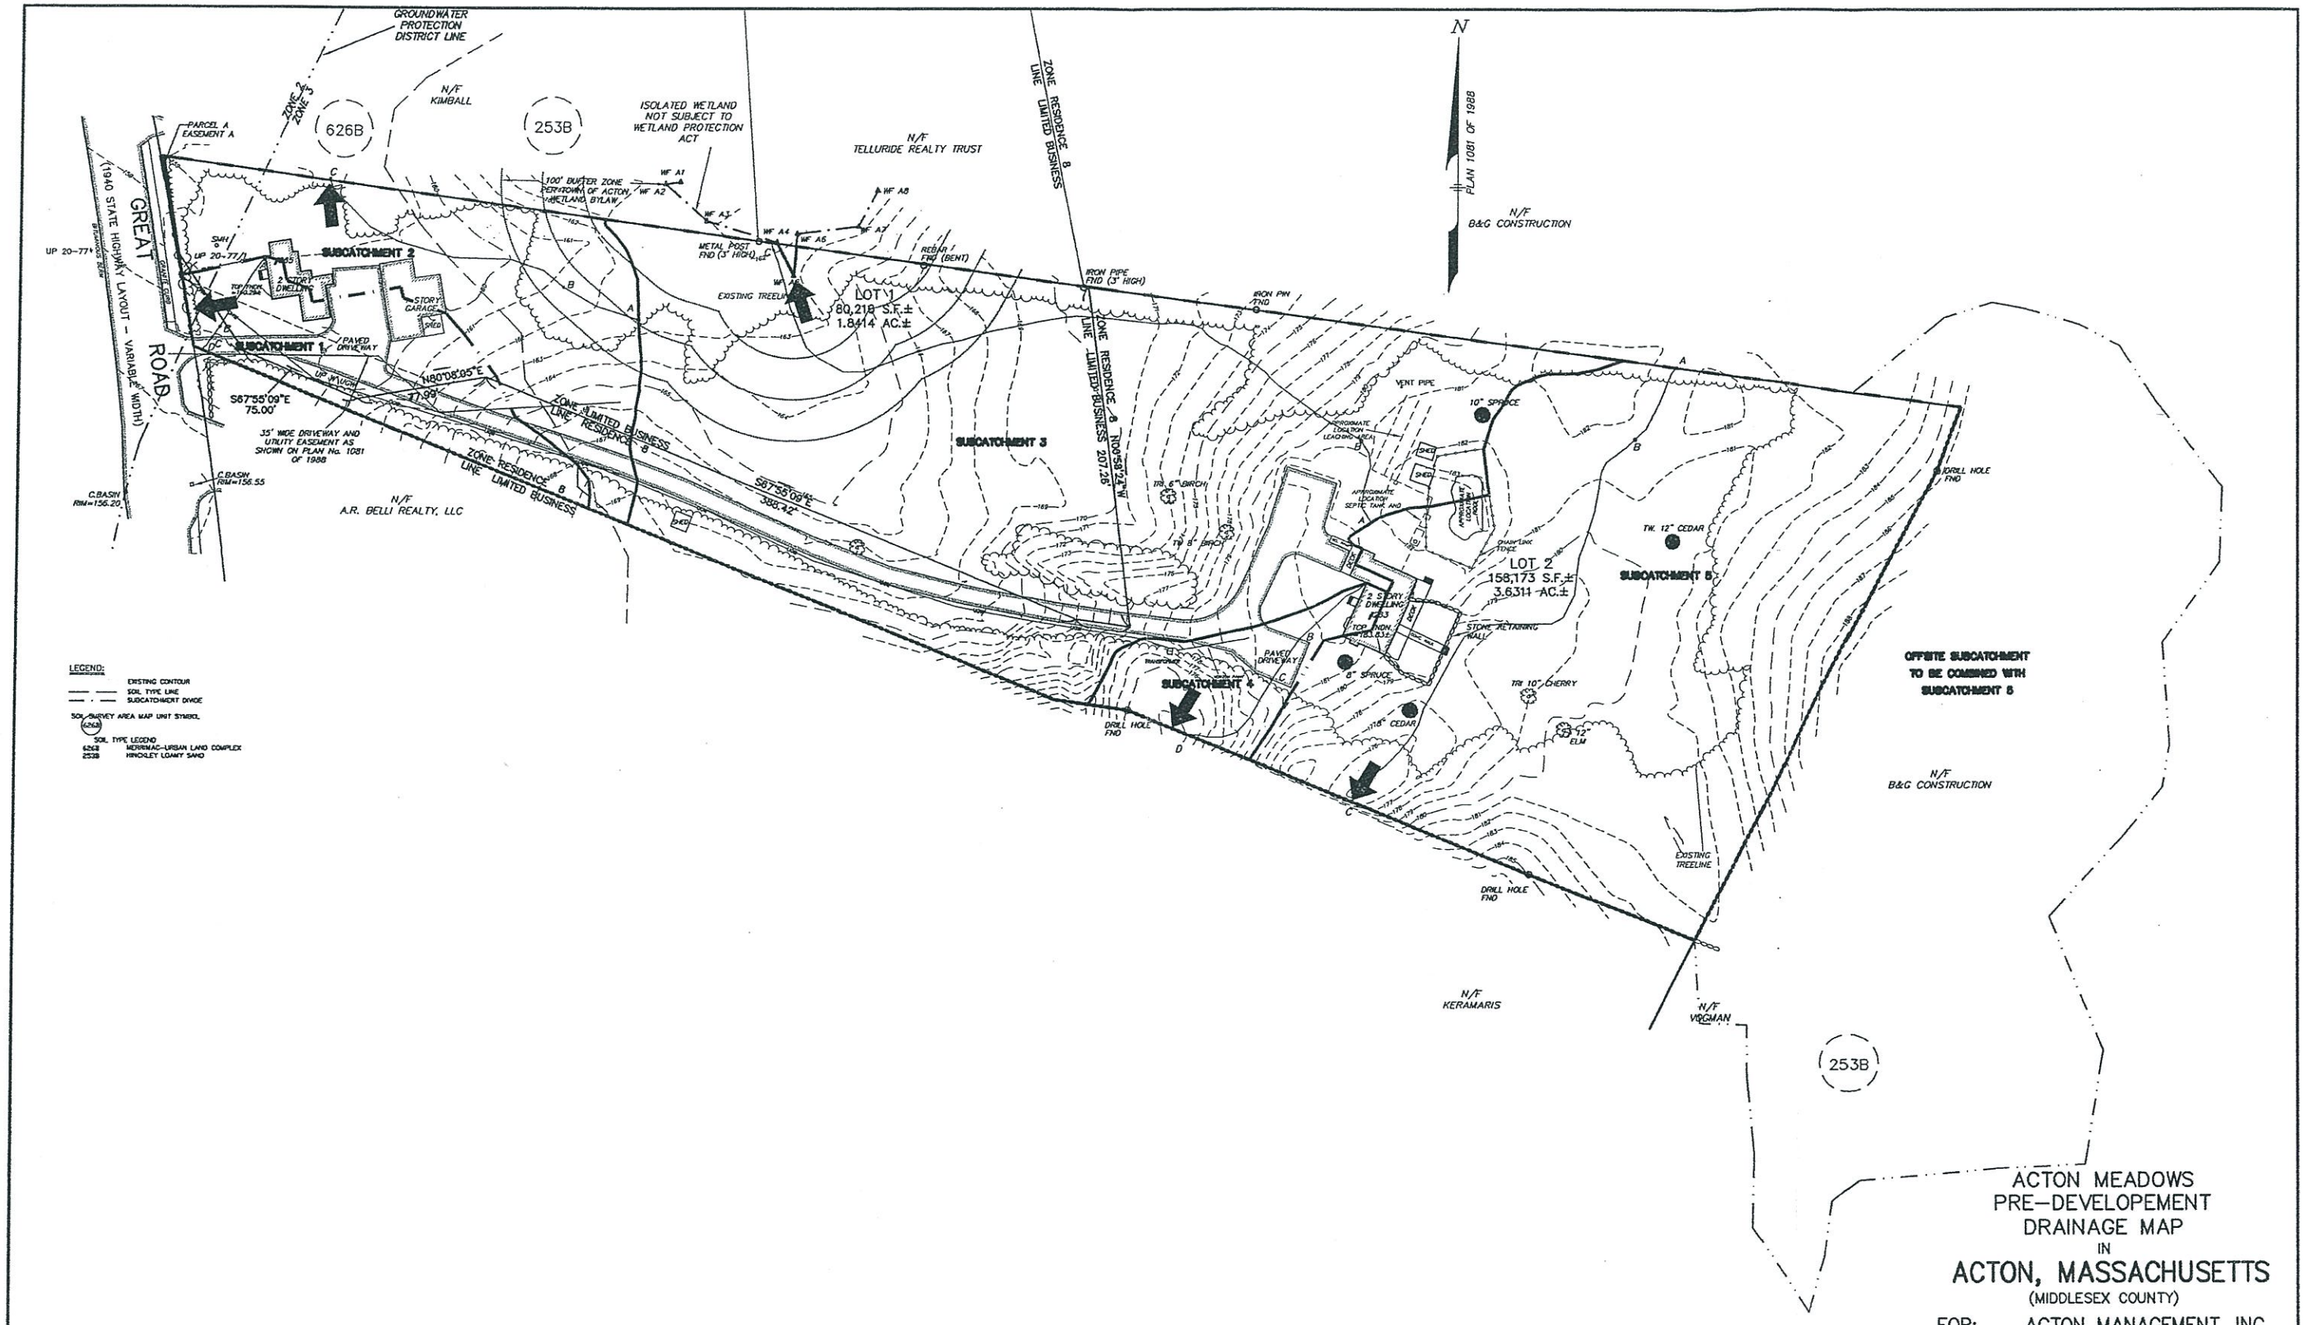

ACTON MEADOWS
PRE–DEVELOPEMENT
DRAINAGE MAP
IN
ACTON, MASSACHUSETTS

(MIDDLESEX COUNTY)

FOR: ACTON MANAGEMENT, INC.

SCALE: 1"=40' FEBRUARY 10,2012

STAMSKI AND MCNARY, INC.

1000 MAIN STREET ACTON, MASSACHUSETTS

ENGINEERING – PLANNING – SURVEYING

0 20 40 80 120 160 FT

Sheet 1 of 1

4810 Drainage.dwg GREAT ROAD SM–4810

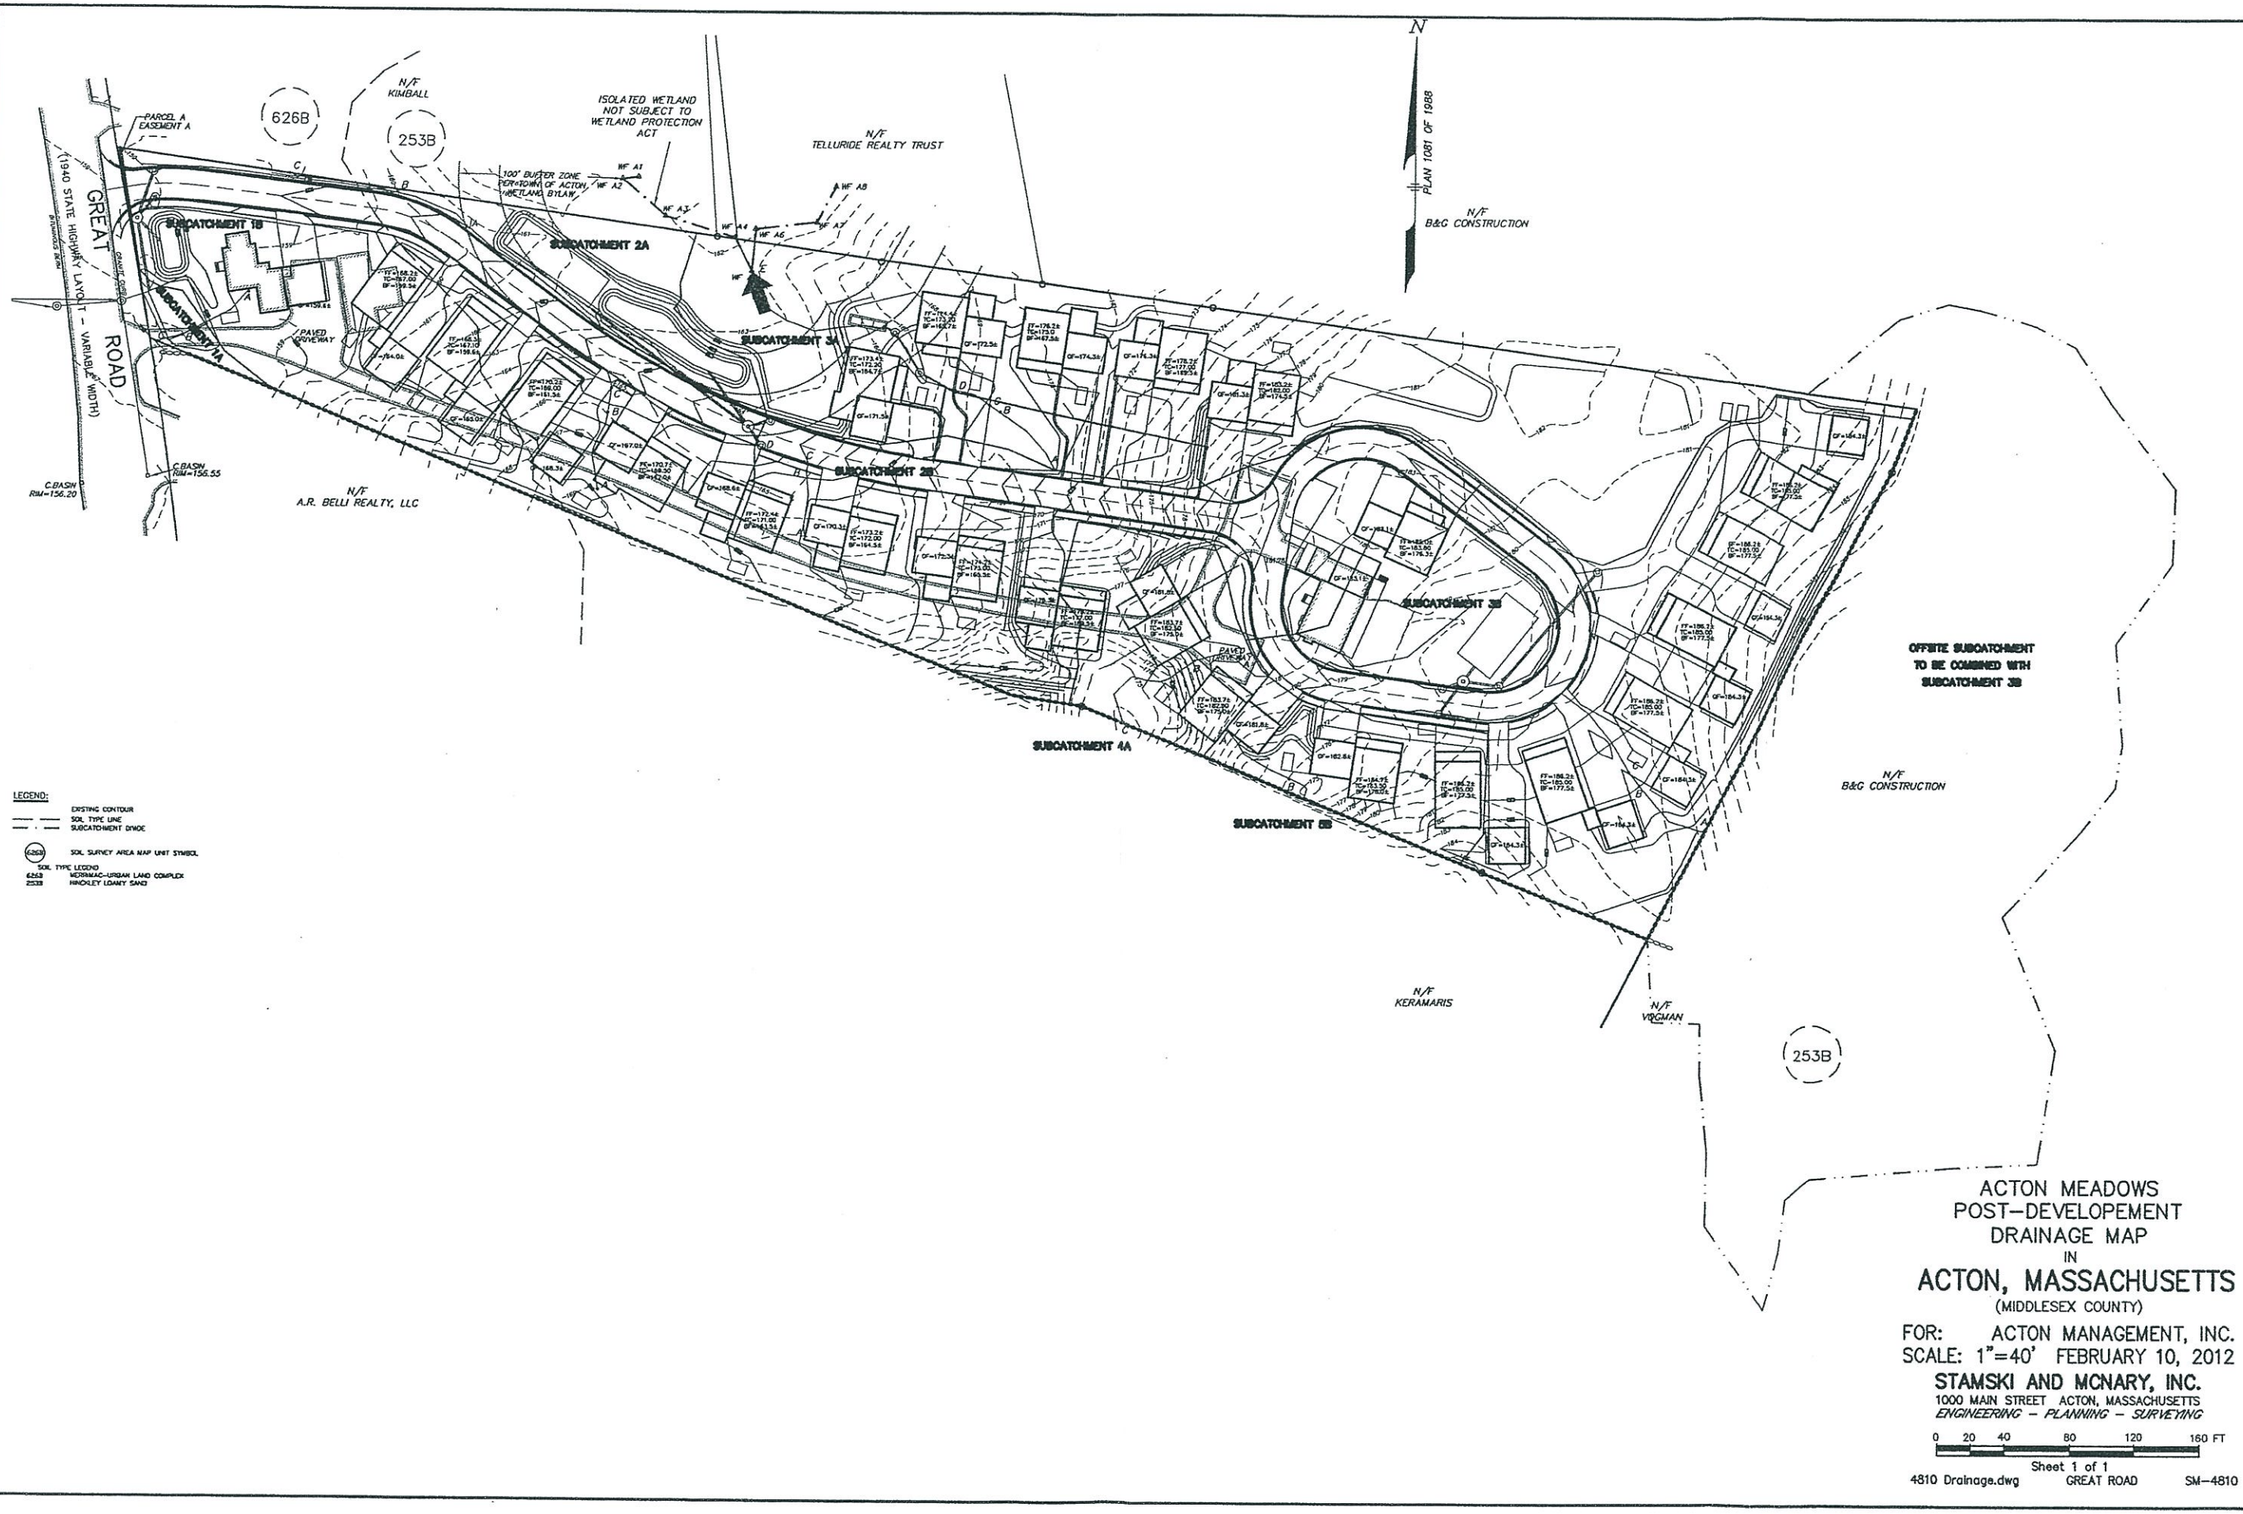

ACTON MEADOWS
POST–DEVELOPEMENT
DRAINAGE MAP
IN
ACTON, MASSACHUSETTS
(MIDDLESEX COUNTY)

FOR: ACTON MANAGEMENT, INC.
SCALE: 1"=40' FEBRUARY 10, 2012

STAMSKI AND MCNARY, INC.
1000 MAIN STREET ACTON, MASSACHUSETTS
ENGINEERING – PLANNING – SURVEYING

0 20 40 80 120 160 FT