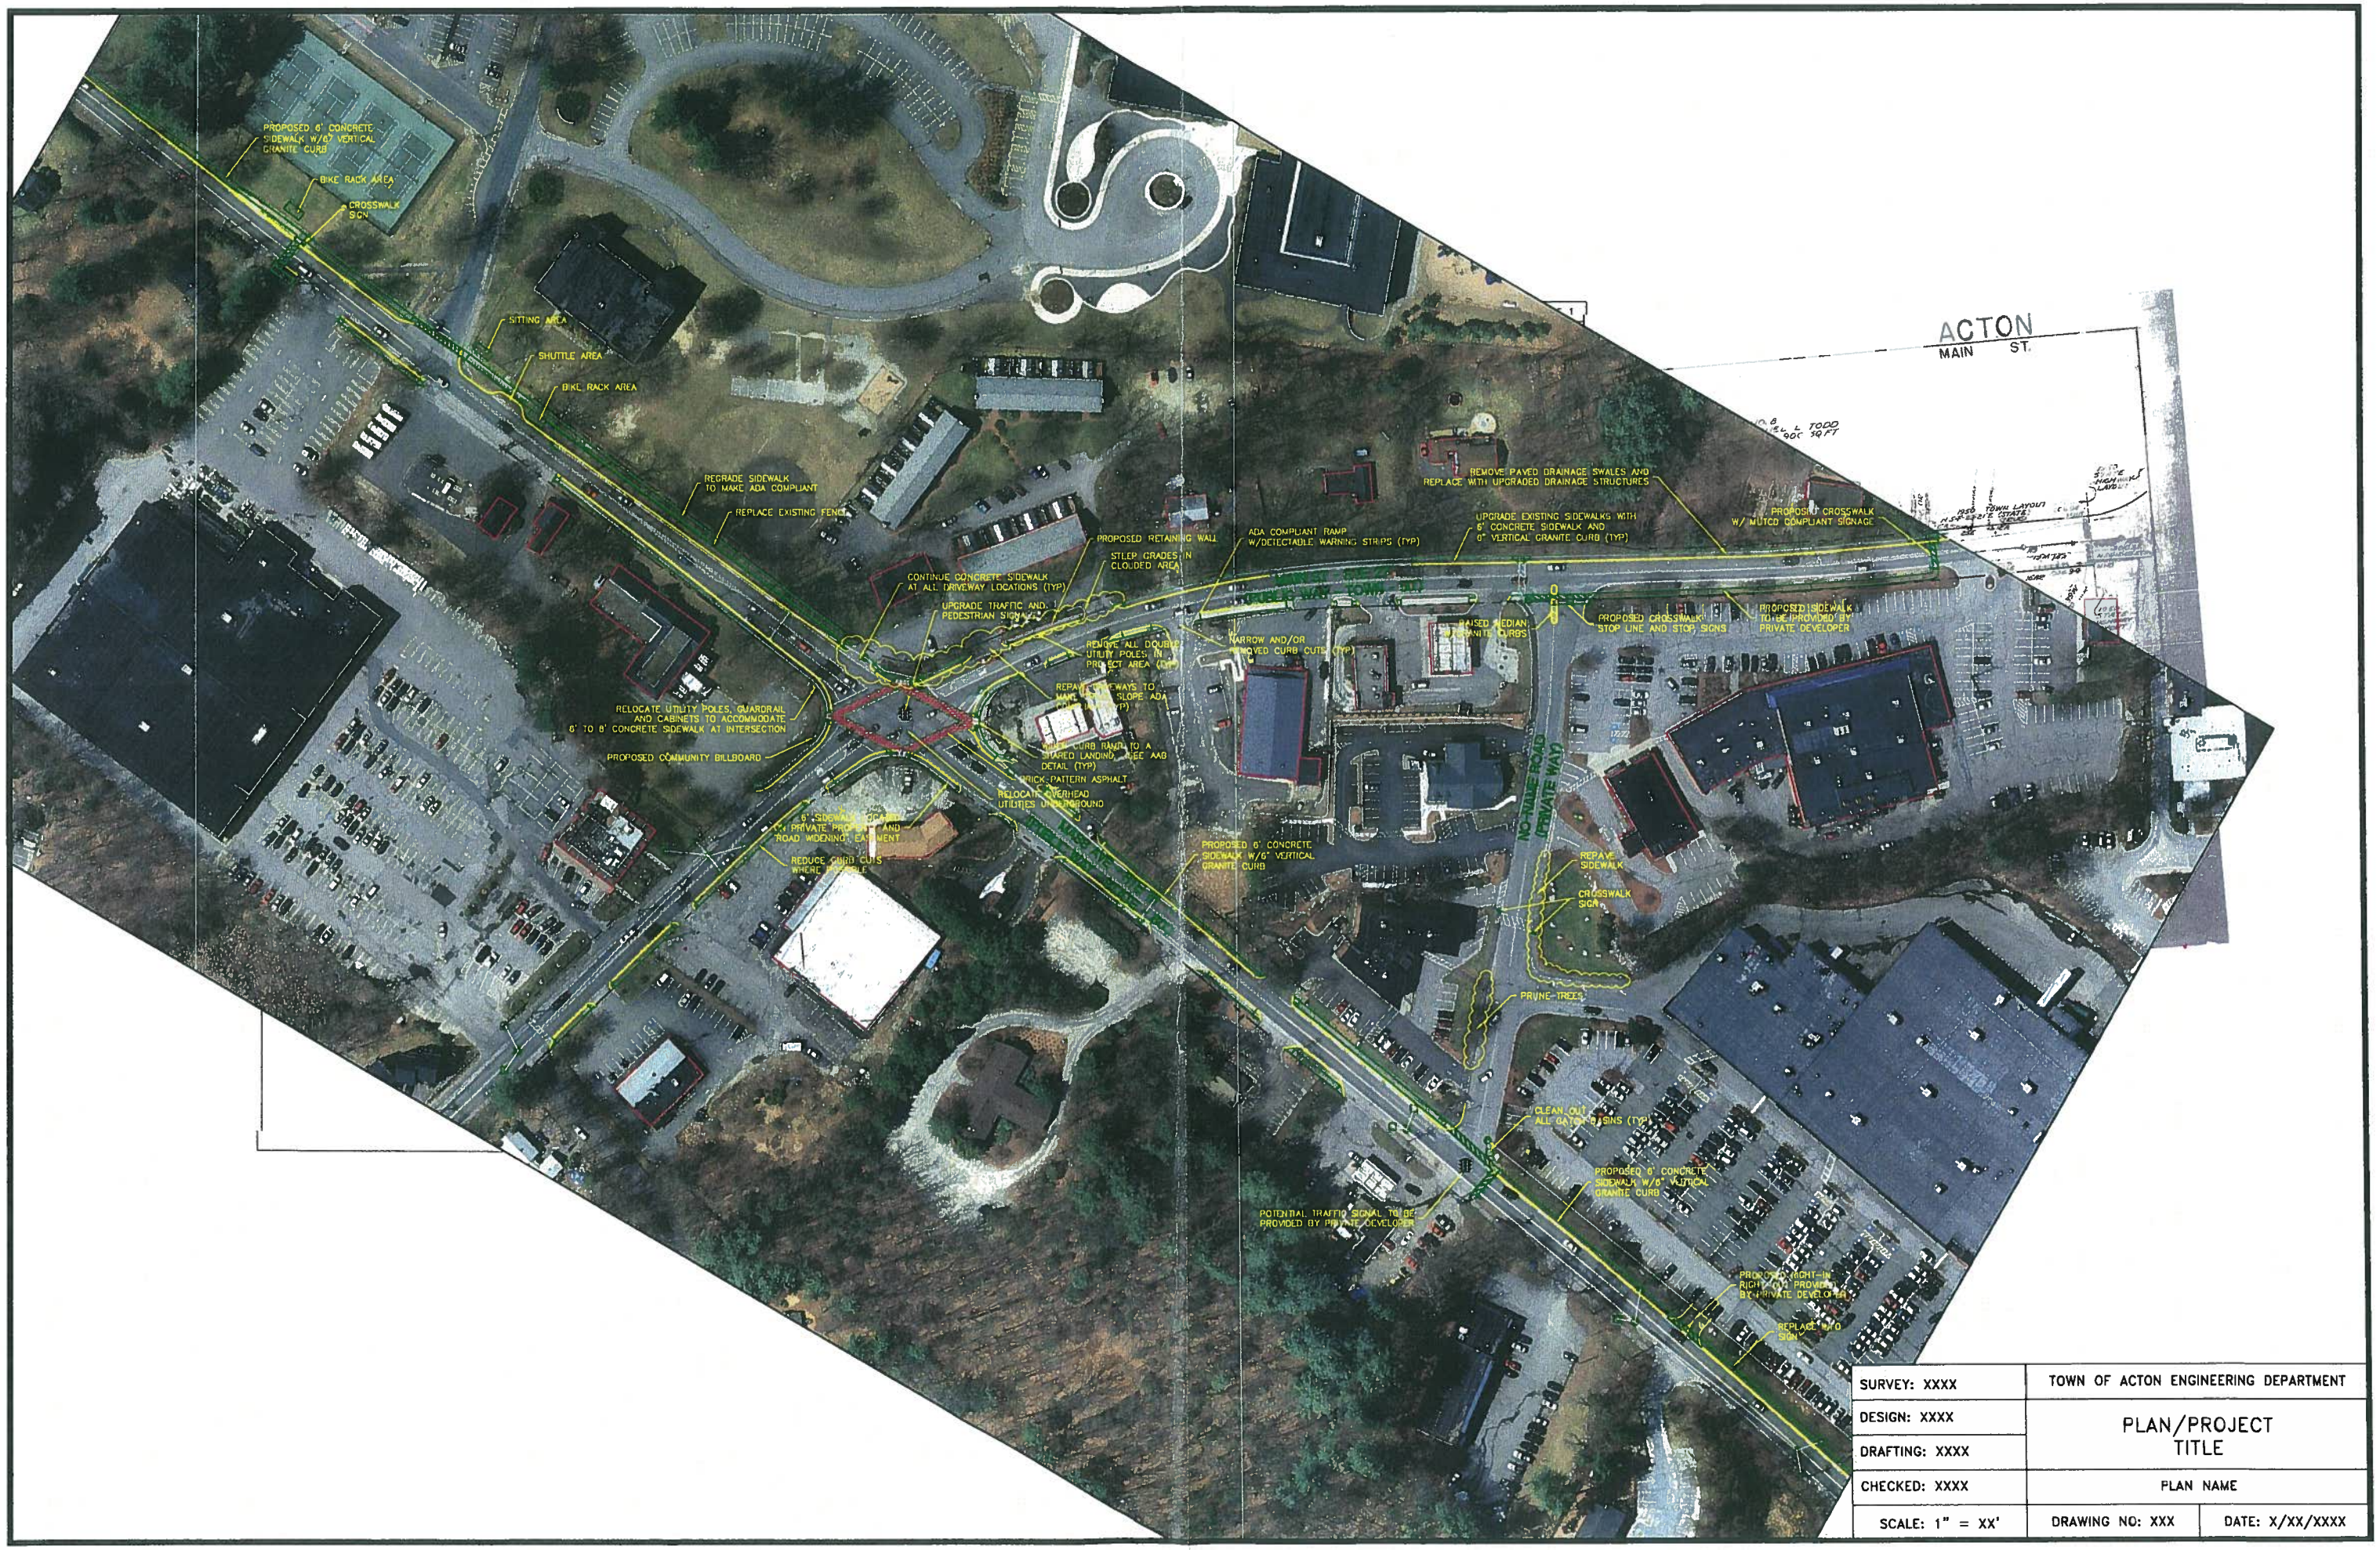

SURVEY: XXXX	TOWN OF ACTON ENGINEERING DEPARTMENT
DESIGN: XXXX	PLAN/PROJECT TITLE
DRAFTING: XXXX	
CHECKED: XXXX	PLAN NAME
SCALE: 1" = XX'	DRAWING NO: XXX / DATE: X/XX/XXXX

Drawing name: P:\Drawings\Kelley's Corner\MassWorks Infrastructure Grant Program\CAD\Kelly's Corner - Infrastructure Improvements.dwg
Aug 21, 2012 - 15:31pm