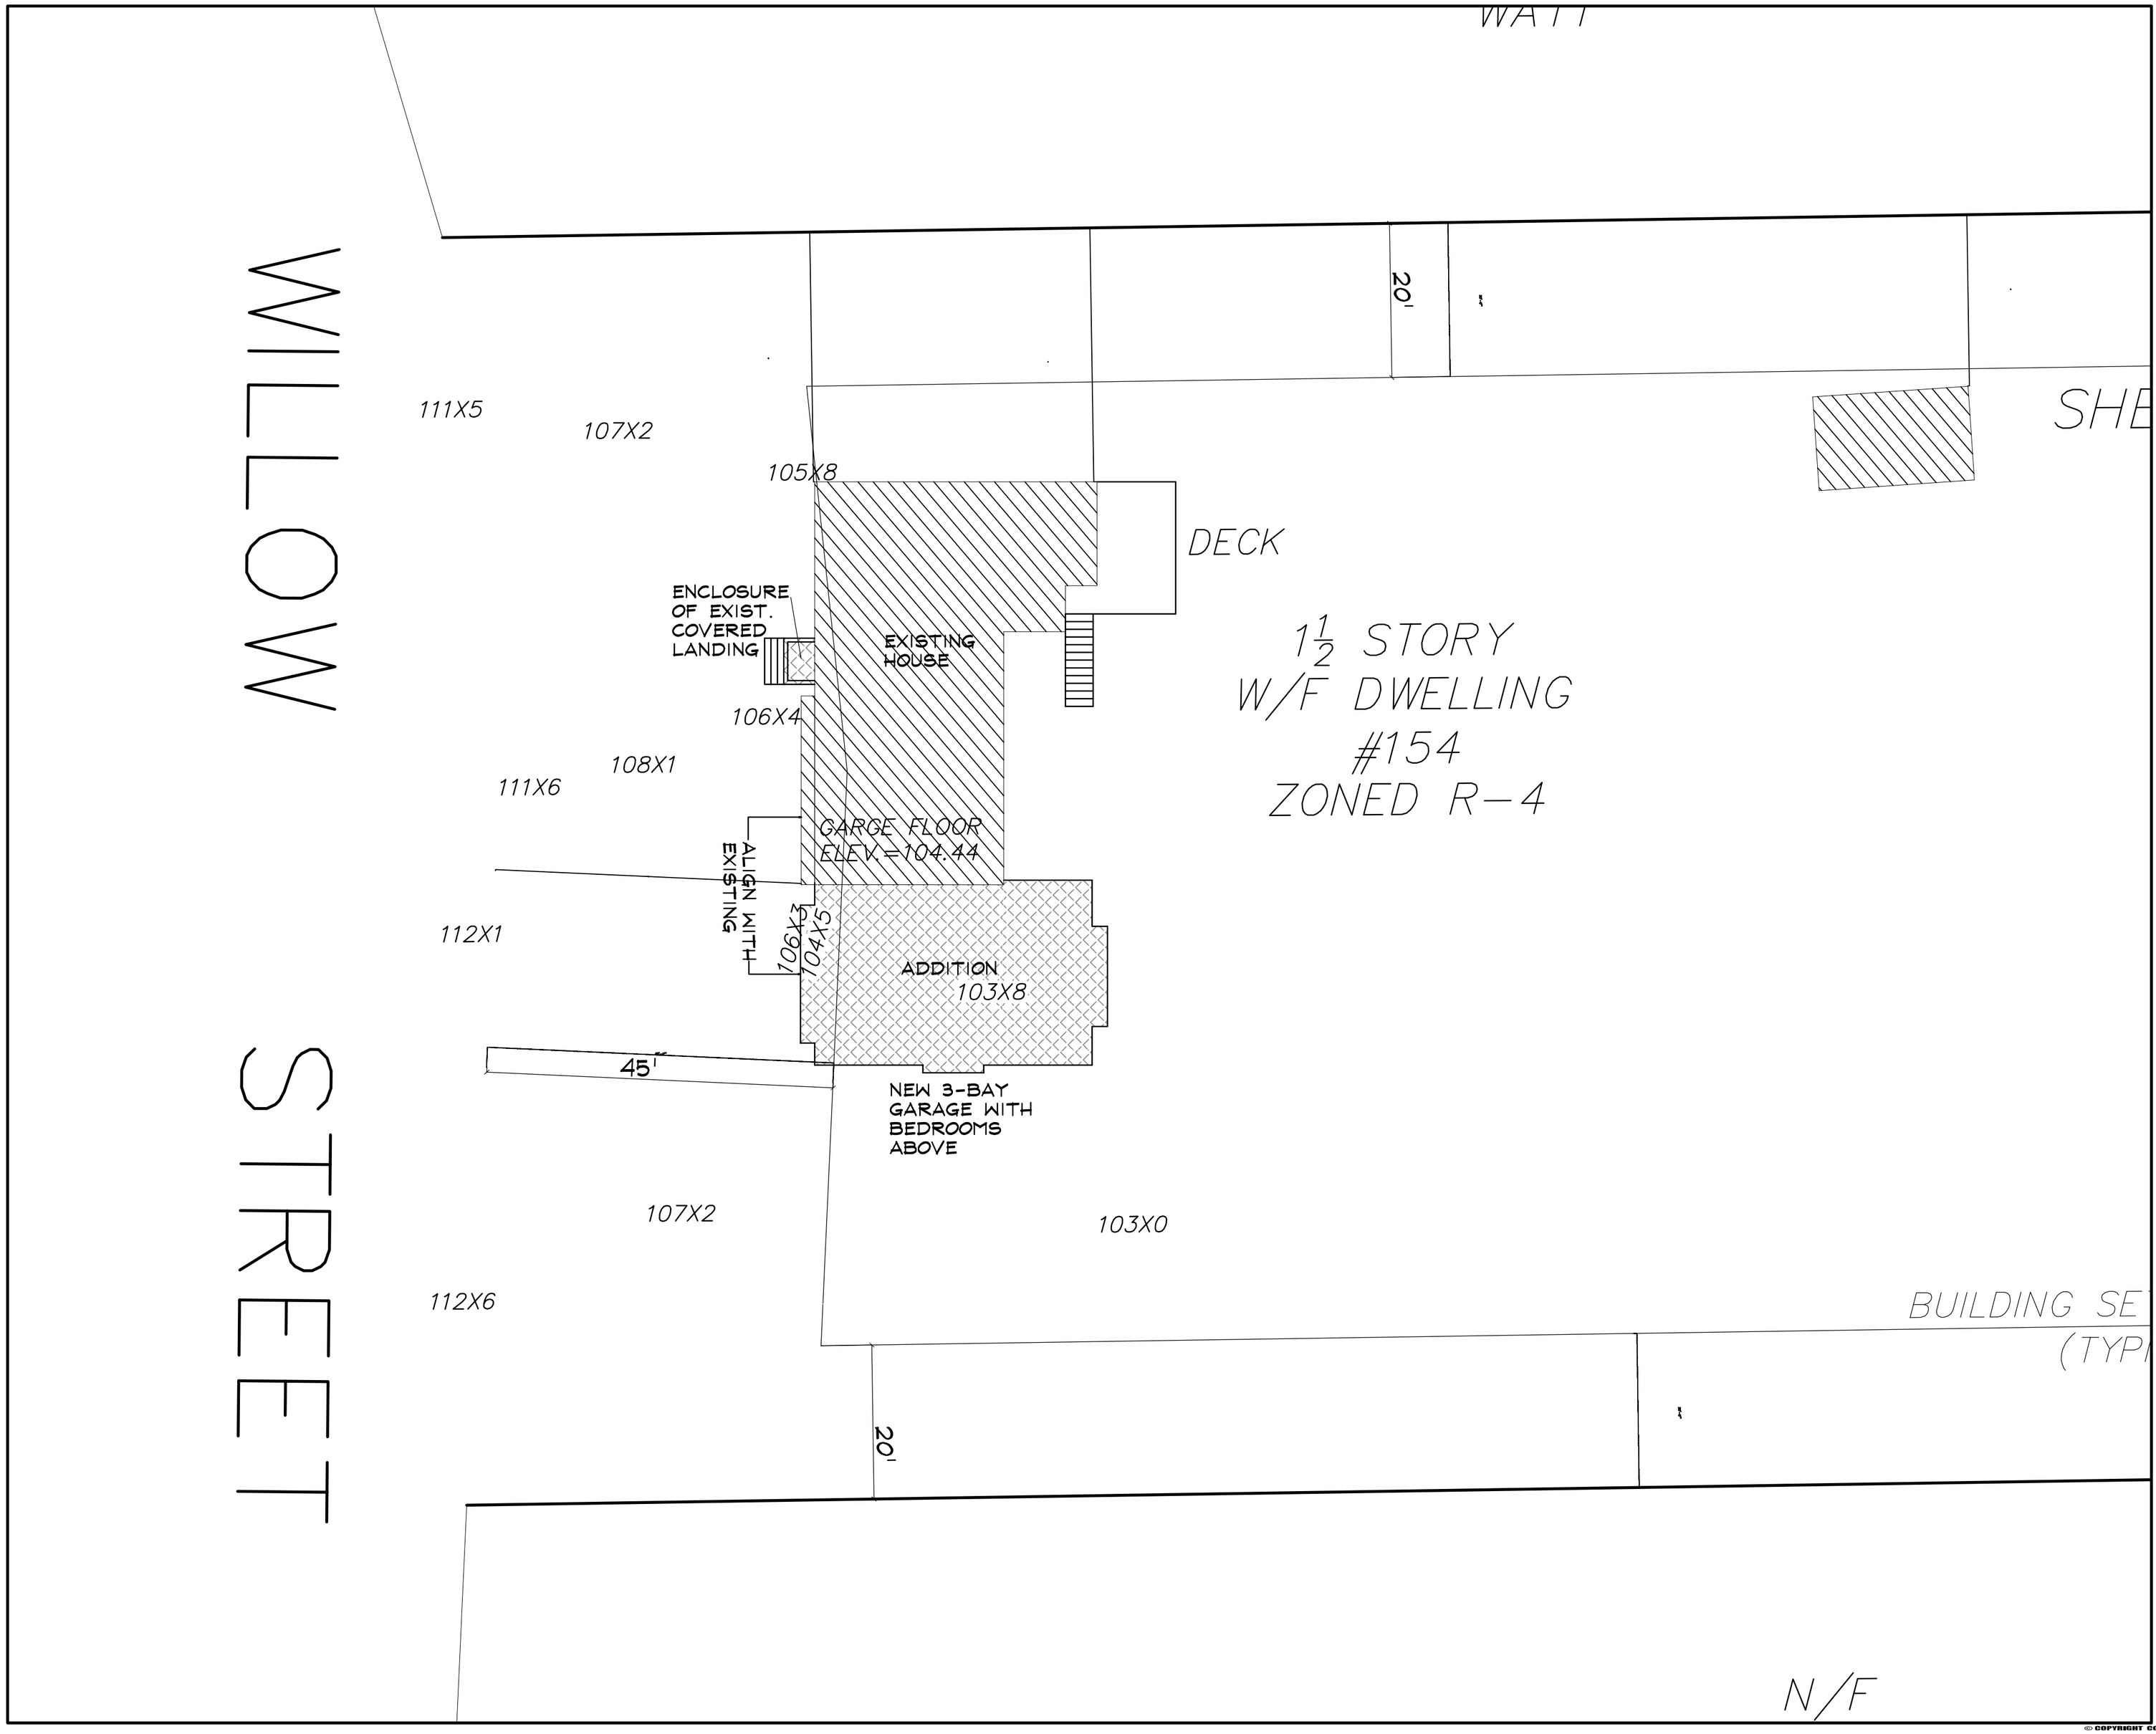


| NO. | REVISIONS |
|---|---|
| | |
| | |
| | |
| | |
| | |
| | |
| | |
| | |
| | |


CONCORD LUMBER CORPORATION
LITTLETON LUMBER
ARCHITECTURE DEPARTMENT
P.O. BOX 1526 ○ 2 OMEGA WAY ○ LITTLETON, MA. 01460
Tel: 978○ 486○ 0761 FAX: 978○ 486○ 0762


STAMP:

HENDERLONG RESIDENCE ADDITION
154 WILLOW ROAD, ACTON, MA

SITE PLAN

| DRAWN : JEG | CHECKED : PJB |
|---|---|
| DATE : 9-27-12 | |
| SCALE : NTS | |
| JOB NO. : 12D4-28 | |
| CONSTRUCTION DRAWING | |

A-5

© COPYRIGHT CONCORD LUMBER CORPORATION 2011