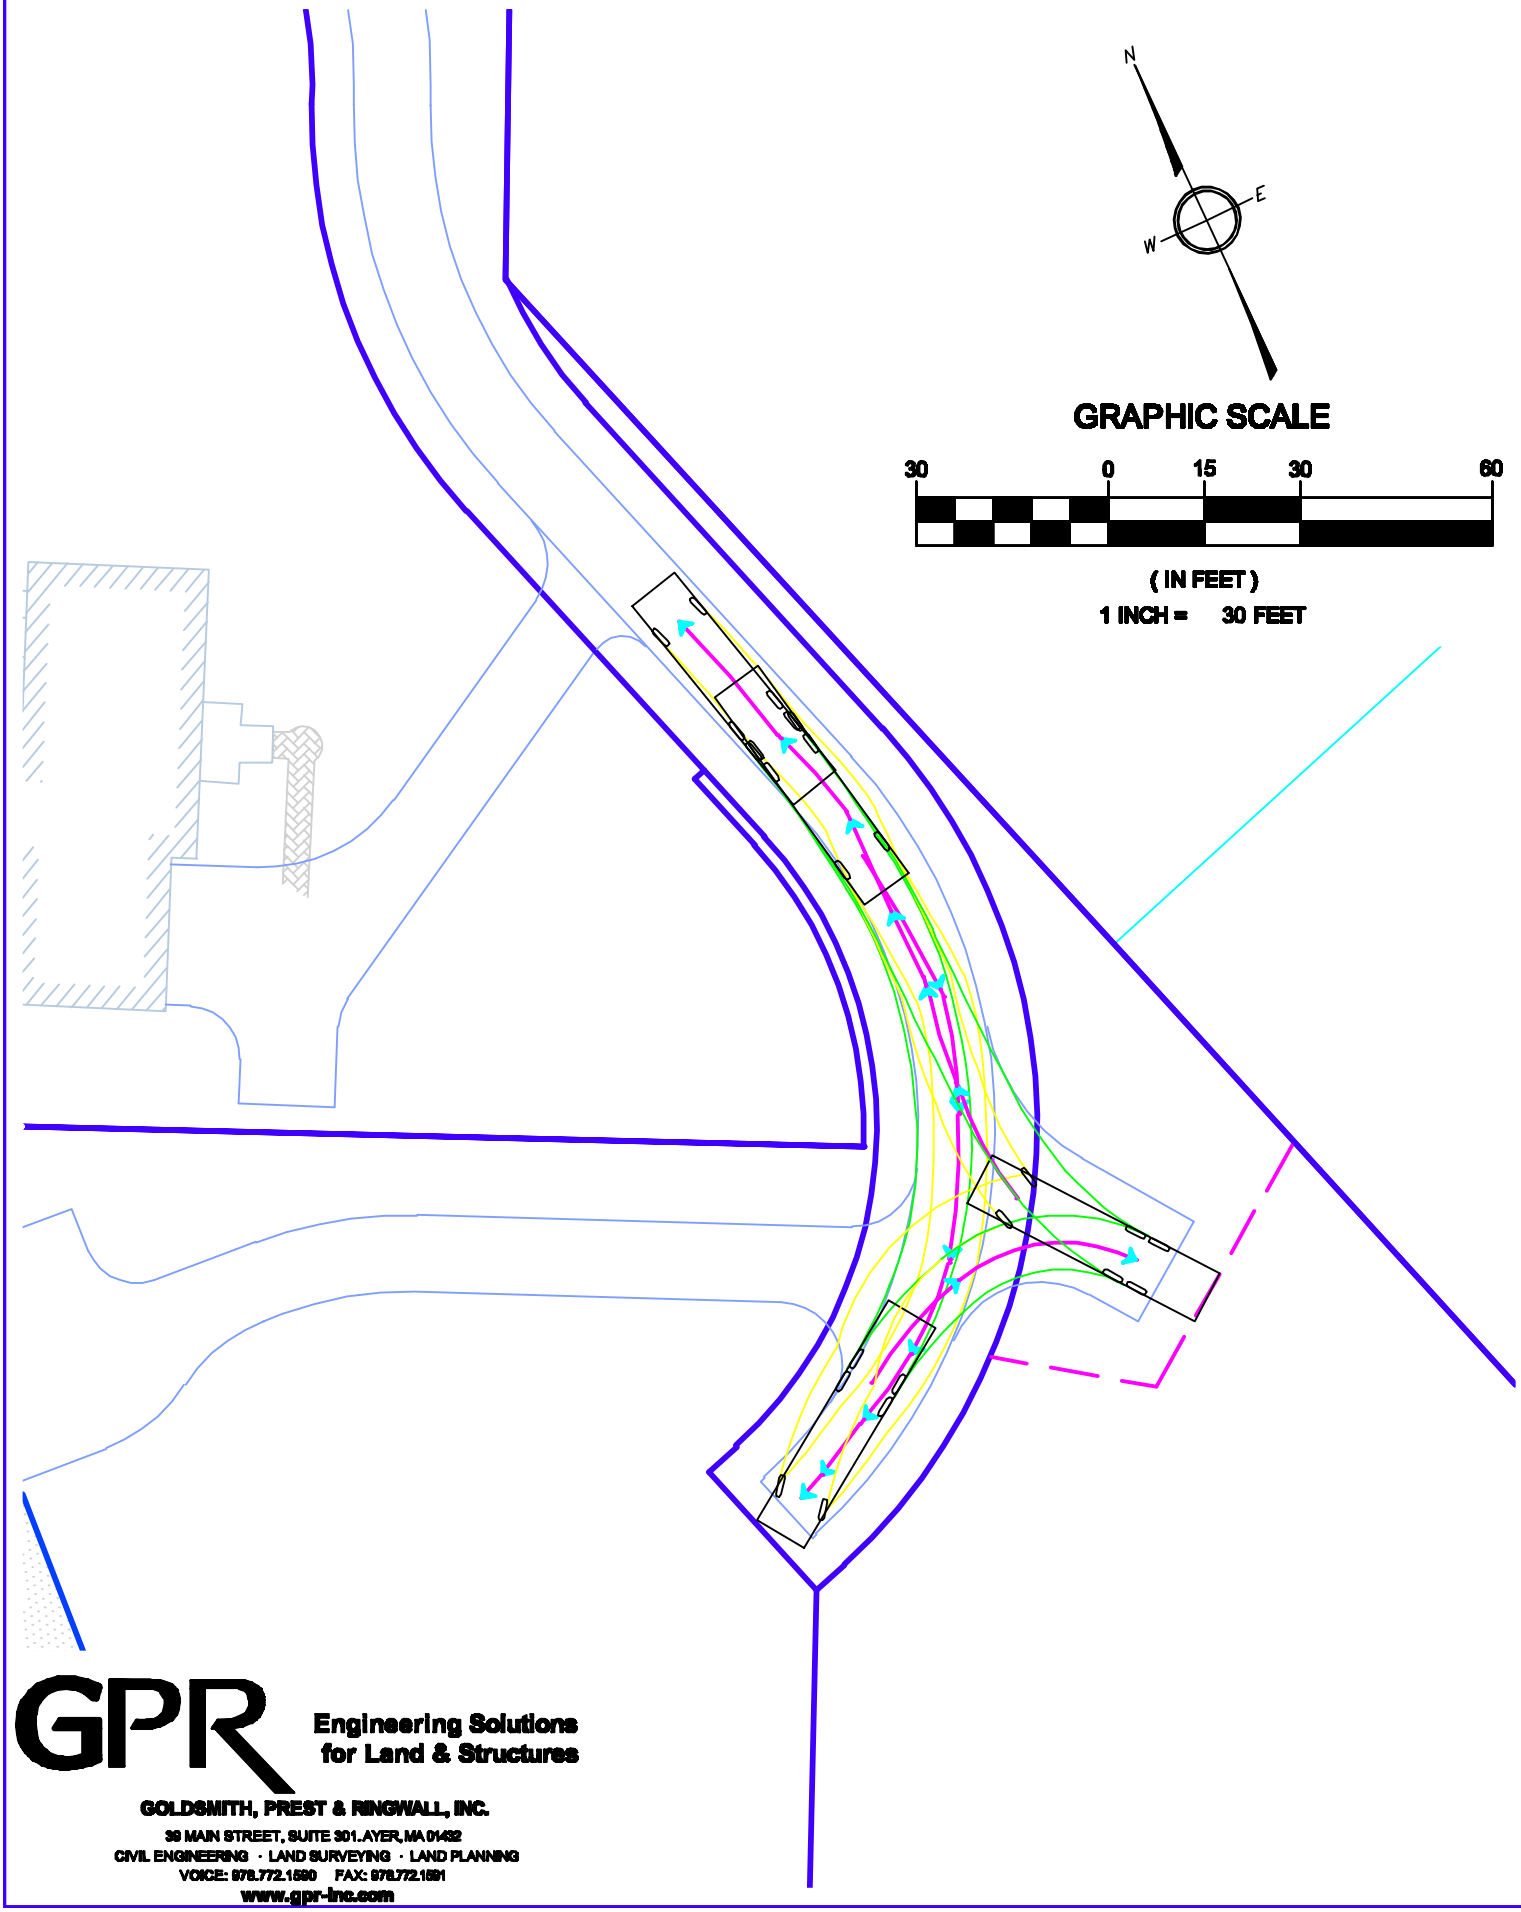

GPR

Engineering Solutions
for Land & Structures

GOLDSMITH, PREST & RINGWALL, INC.
39 MAIN STREET, SUITE 301.AYER, MA 01432
CIVIL ENGINEERING · LAND SURVEYING · LAND PLANNING
VOICE: 978.772.1560 FAX: 978.772.1591
www.gpr-inc.com