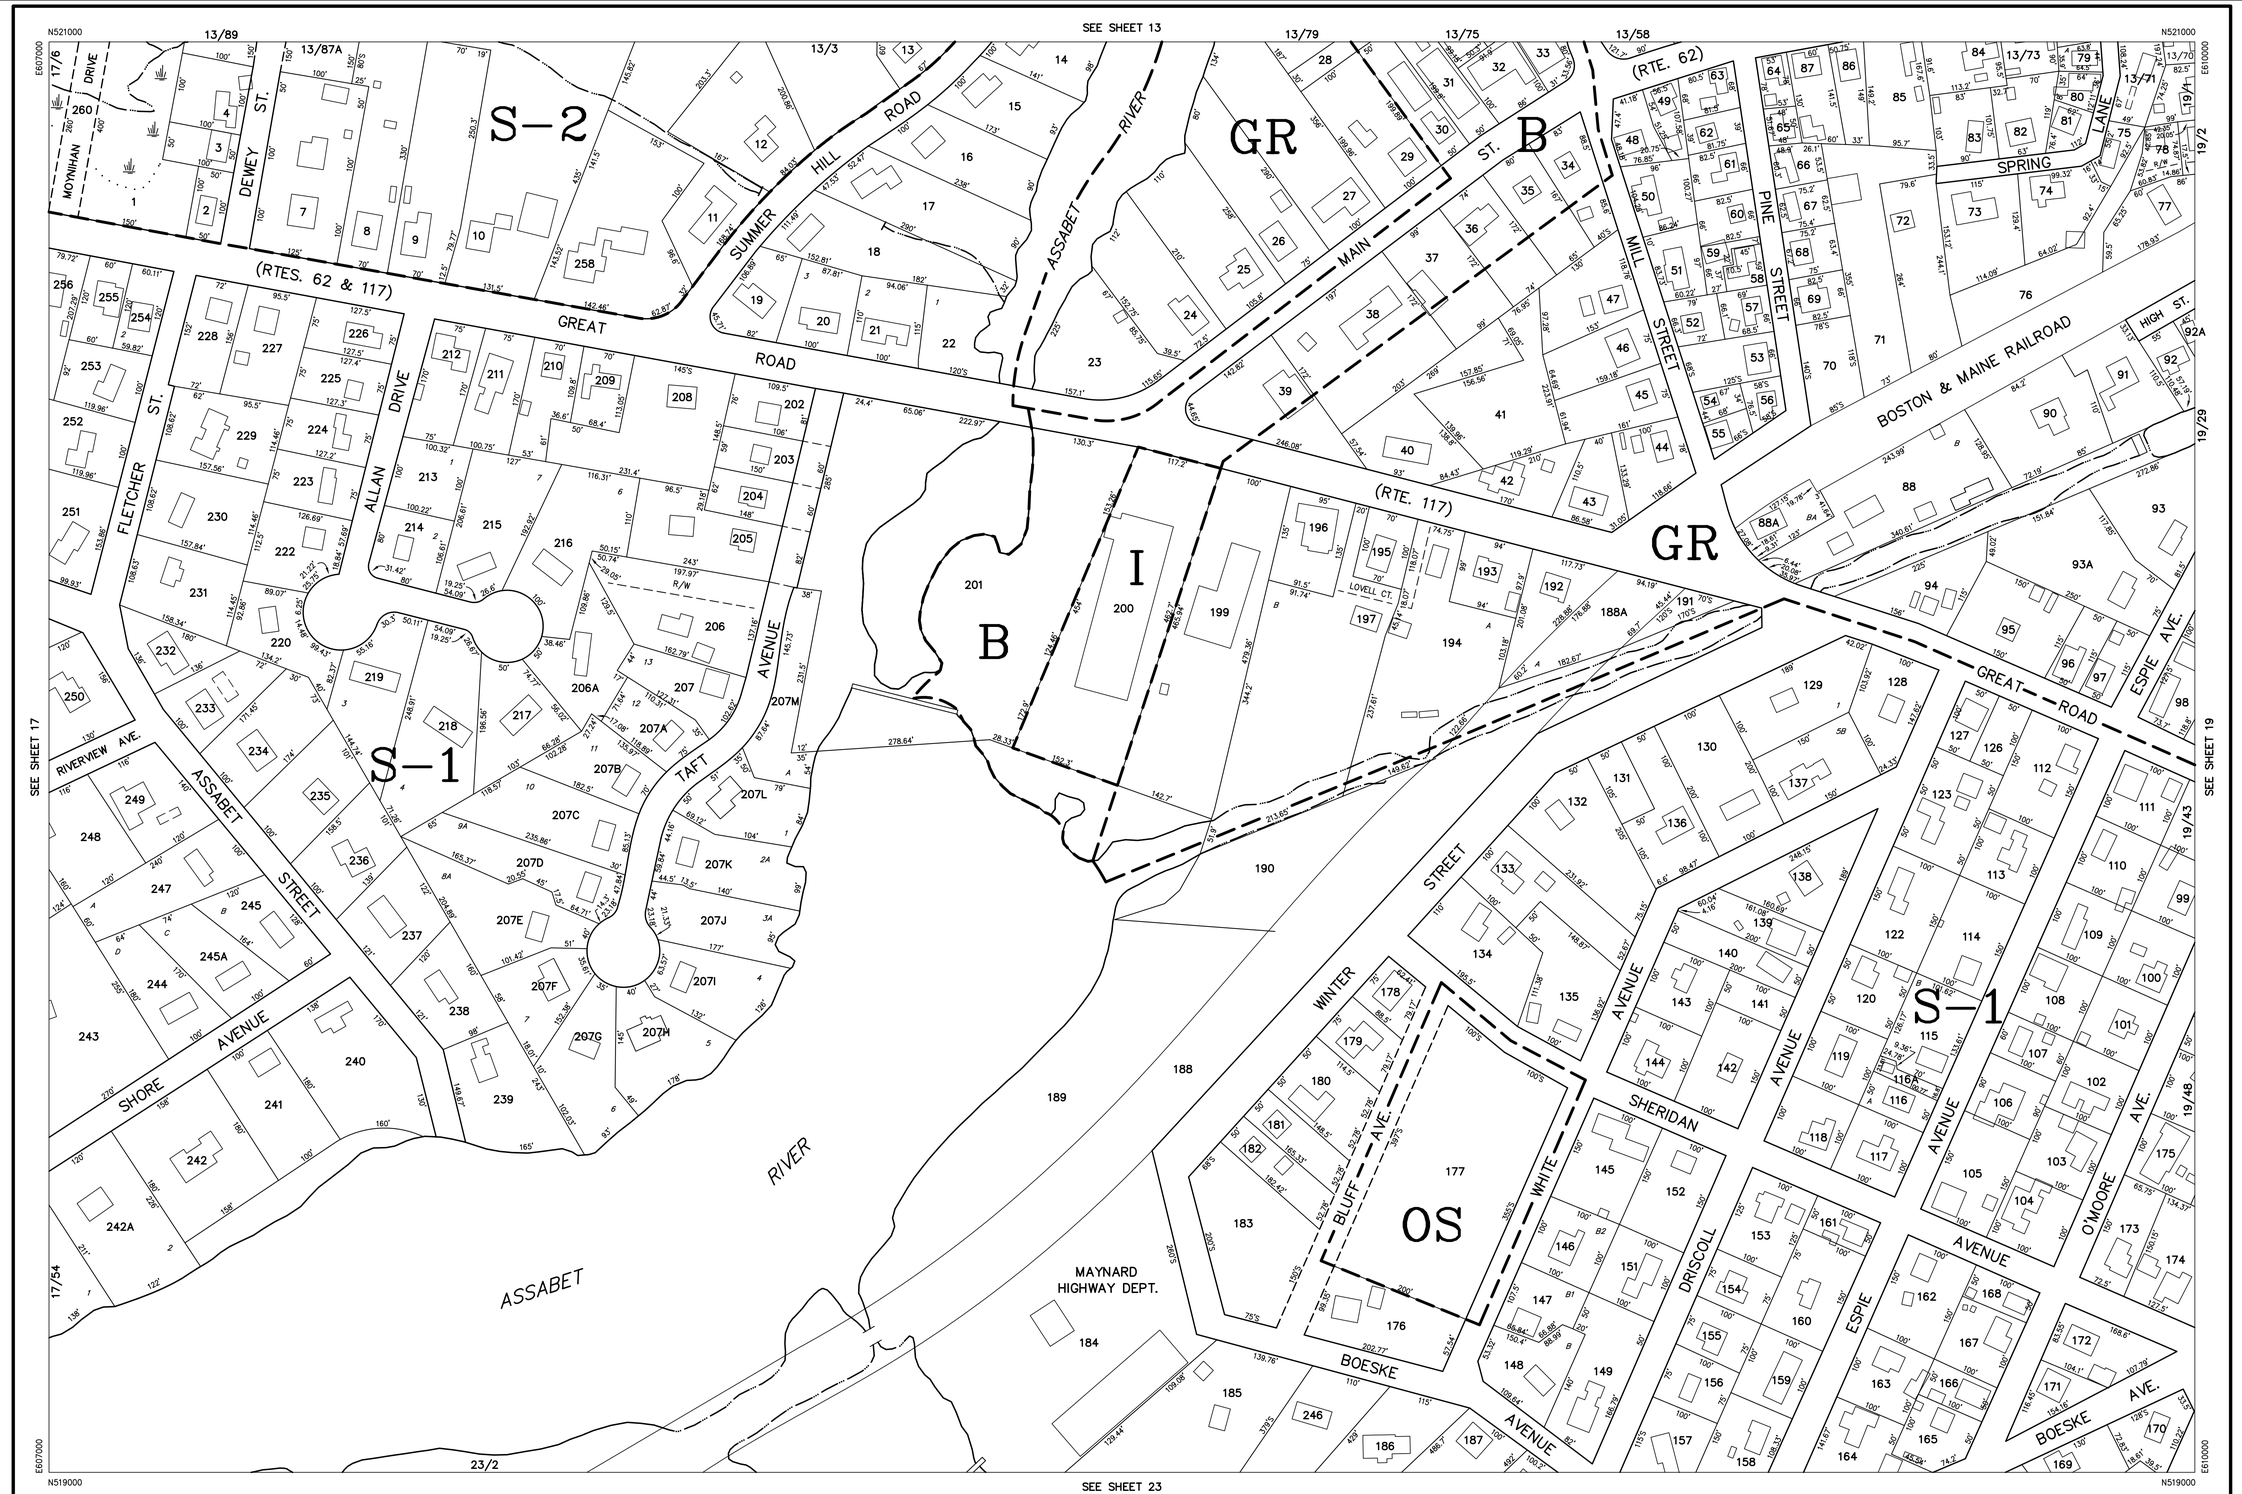

NO PARCEL: 5, 6, 121, 124, 125, 150, 198

THIS MAP IS FOR ASSESSMENT PURPOSES ONLY.
IT IS NOT VALID FOR LEGAL DESCRIPTION OR CONVEYANCE.

ORIGINAL MAPS PREPARED BY MOORE SURVEY & MAPPING CORP.
CONTRACT NO. M.S.& M. 2435 DATE OF PHOTOGRAPHY: 4-21-74
MAPS ARE REVISED AND REPRINTED BY CARTOGRAPHIC ASSOCIATES, INC.

CONTROL BY MASS. GEODETIC SURVEY, U.S.C.& G.S., & M.S.& M. CORP.
1000 FOOT GRID BASED ON MASS. RECTANGULAR COORDINATE SYSTEM

DIGITIZED IN 1997 BY
CARTOGRAPHIC ASSOC. INC.
PROFESSIONAL CONSULTANTS
MUNICIPAL MAPPING – GIS – PROPERTY APPRAISAL
11 PLEASANT STREET, P.O. BOX 267. LITTLETON, NEW HAMPSHIRE 03561
(603)444-6768 – 1(800)322-4540 – FAX (603)444-1366

LEGEND

BUILDING		WATER (PROPERTY BOUNDARY)	
PROPERTY LINE		WATER (NOT A PROPERTY BOUNDARY)	
WET AREA		PARCEL NUMBER	20
ZONING DISTRICT	GR	TOWN LINE	

SCALE : 1" =100'
FEET 0 100 200 300
METERS 0 25 50 75

REVISED TO :

ASSESSORS MAPS
MAYNARD
MASSACHUSETTS

MAP NO.
18