CODE	SCIENTIFIC NAME	COMMON NAME
RB	Cercis canadensis	Eastern redbud
RMB	Morus rubra	Red mulberry
FG	Fothergilla gardenii	Dwarf fothergilla
EB	Sambucus canadensis	Common elderberry
SG	Liquidambar styraciflua	American sweetgum
W	Salix (sps)	Willow
VB	Viburnum (sps)	Viburnum
NEA	Aster (sps)	New England aster
WT	Chelone	White turtlehead
LI	Liatris	Blazing star
BS	Eupatorium perfoliatum	Boneset
M	Monarda	Bee balm
JP	Eupatorium purpureum	Joe – Pye weed

Ground Covers:

1. Conservation mix – Bigelow Nursery
2. Yellow Sweet Clover *(Melilotus officinalis)*
3. Upright Sedge *(Carex stricta)*
4. Indian Grass *(Sorghastrum nutans)*
5. Cattail *(Typha latifolia)*

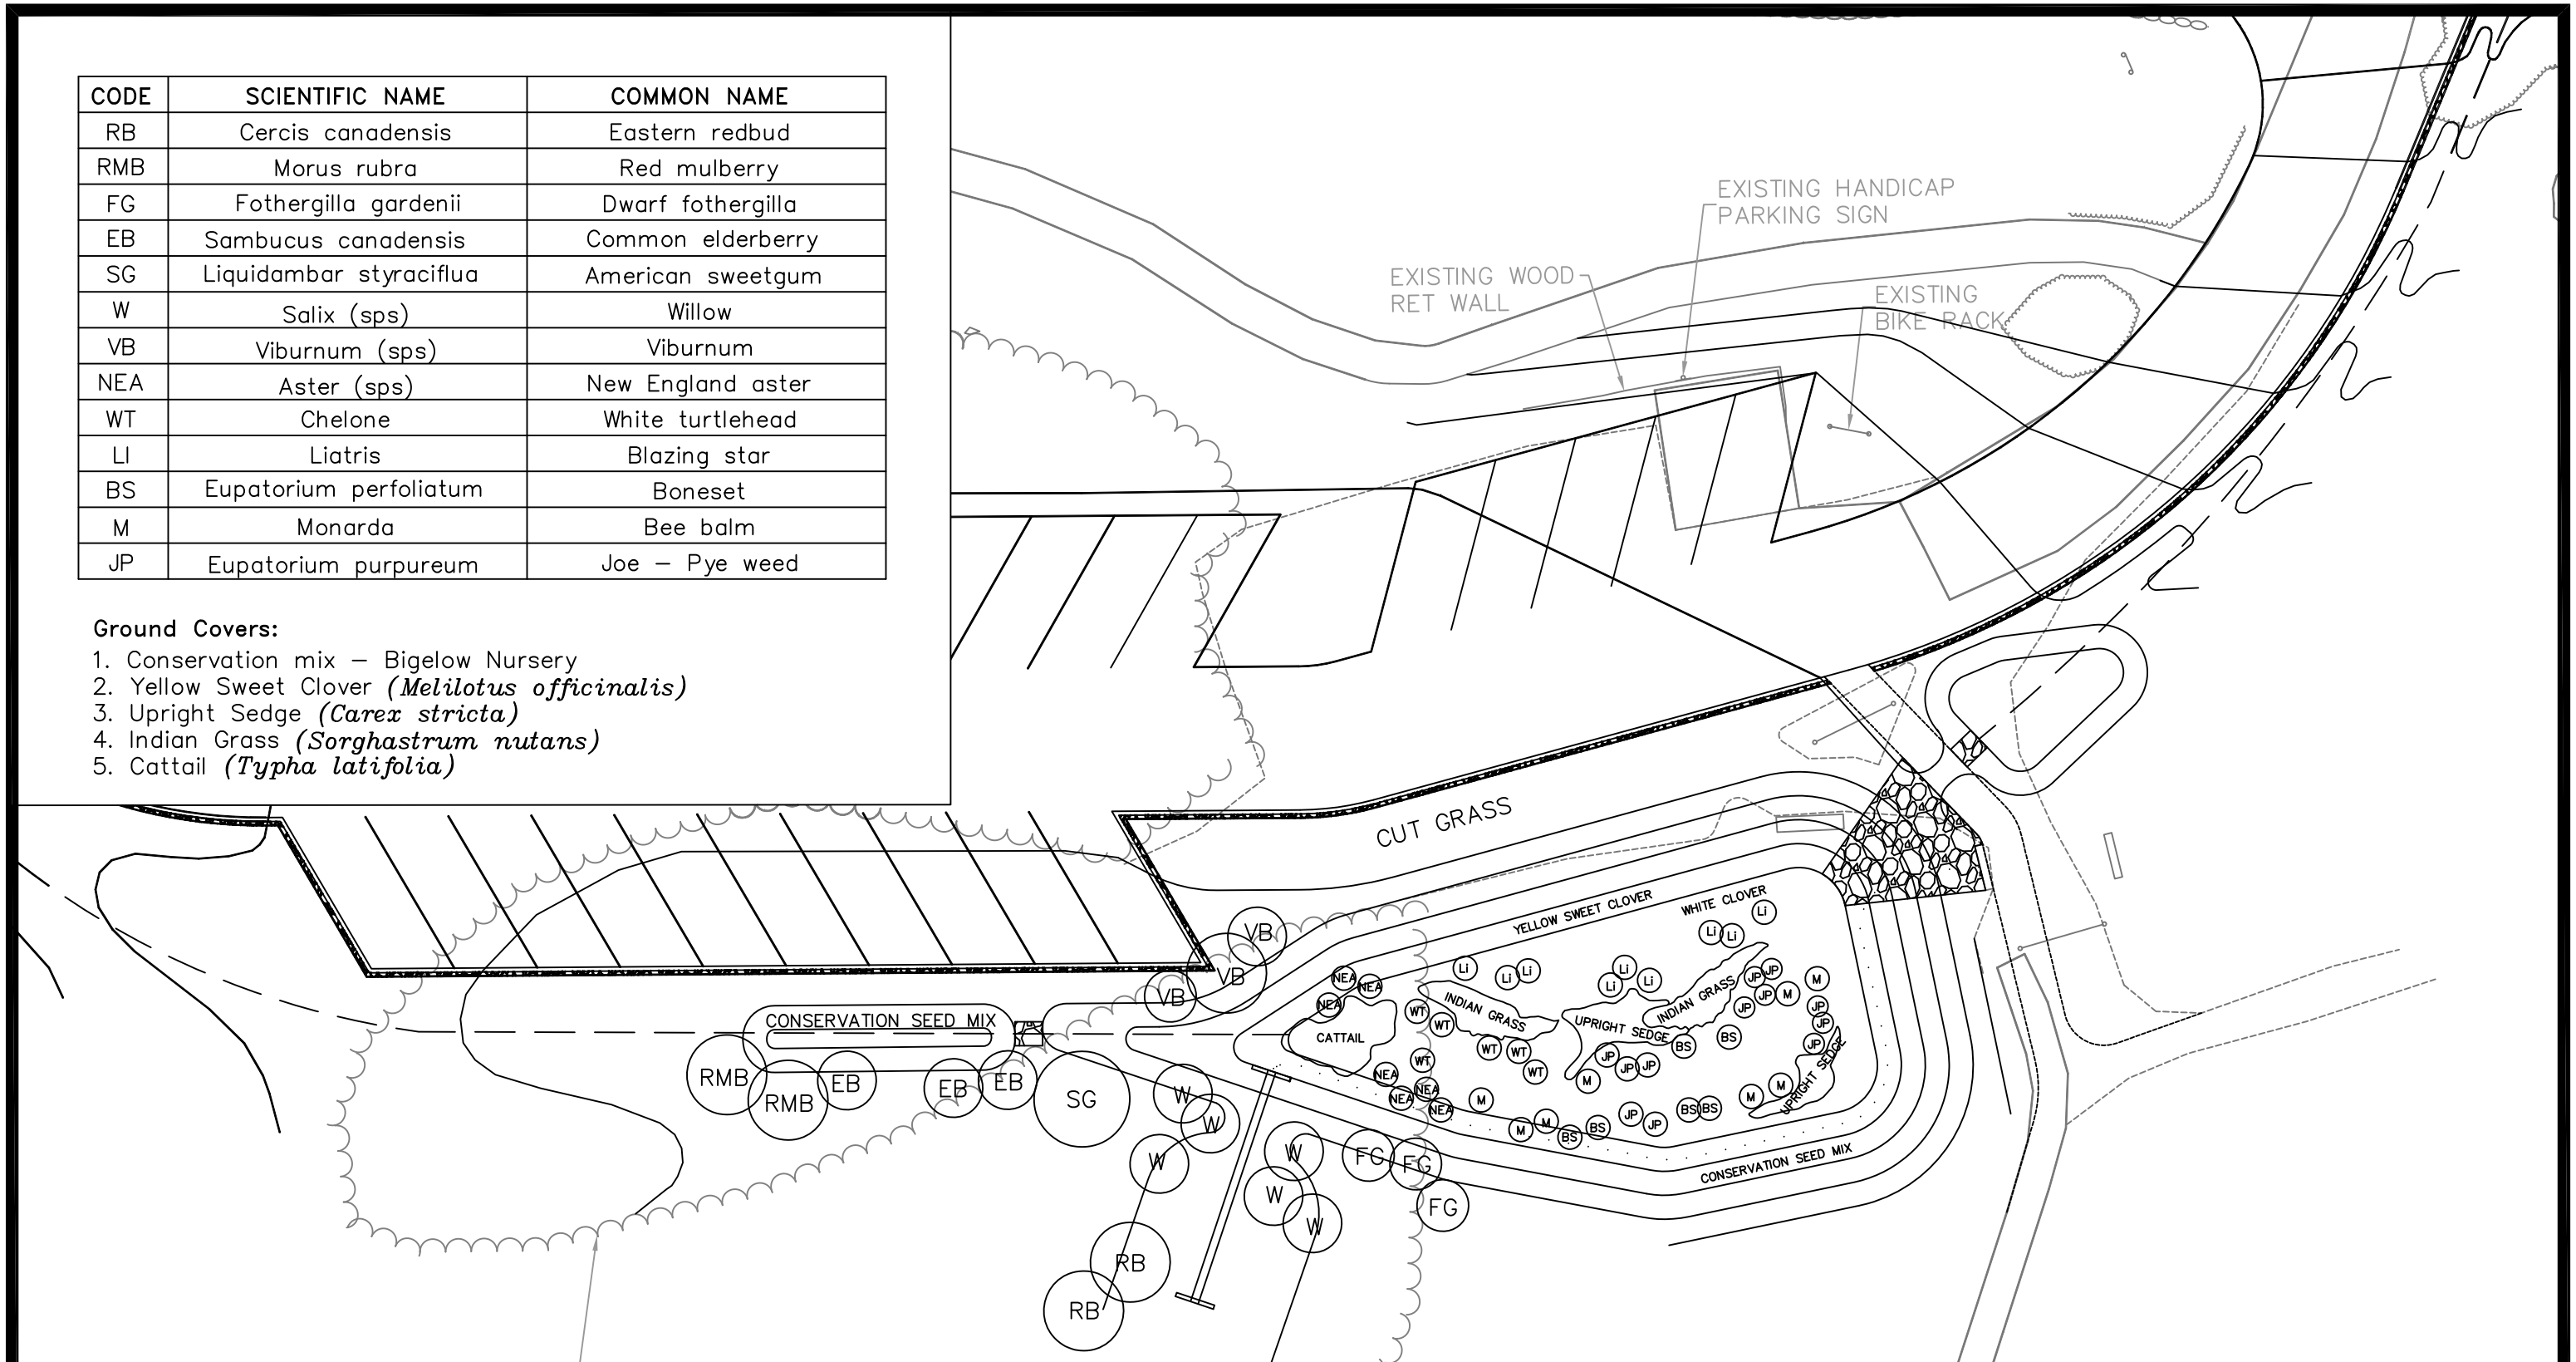

REVISED: 11/7/2014
11/26/2014

SURVEY: PVC/QRP	TOWN OF ACTON ENGINEERING DEPARTMENT	
DESIGN: PVC	ACTON ARBORETUM PARKING EXPANSION	
DRAFTING: QRP		
CHECKED: PVC	PLANTING PLAN	
SCALE: 1" = 20'	DRAWING NO: 1	DATE: 1/9/2015

Drawing name: P:\Drawings\Arboretum\Parking Expansion\Tree Planting Plan.dwg
Jan 15, 2015 – 14:29pm