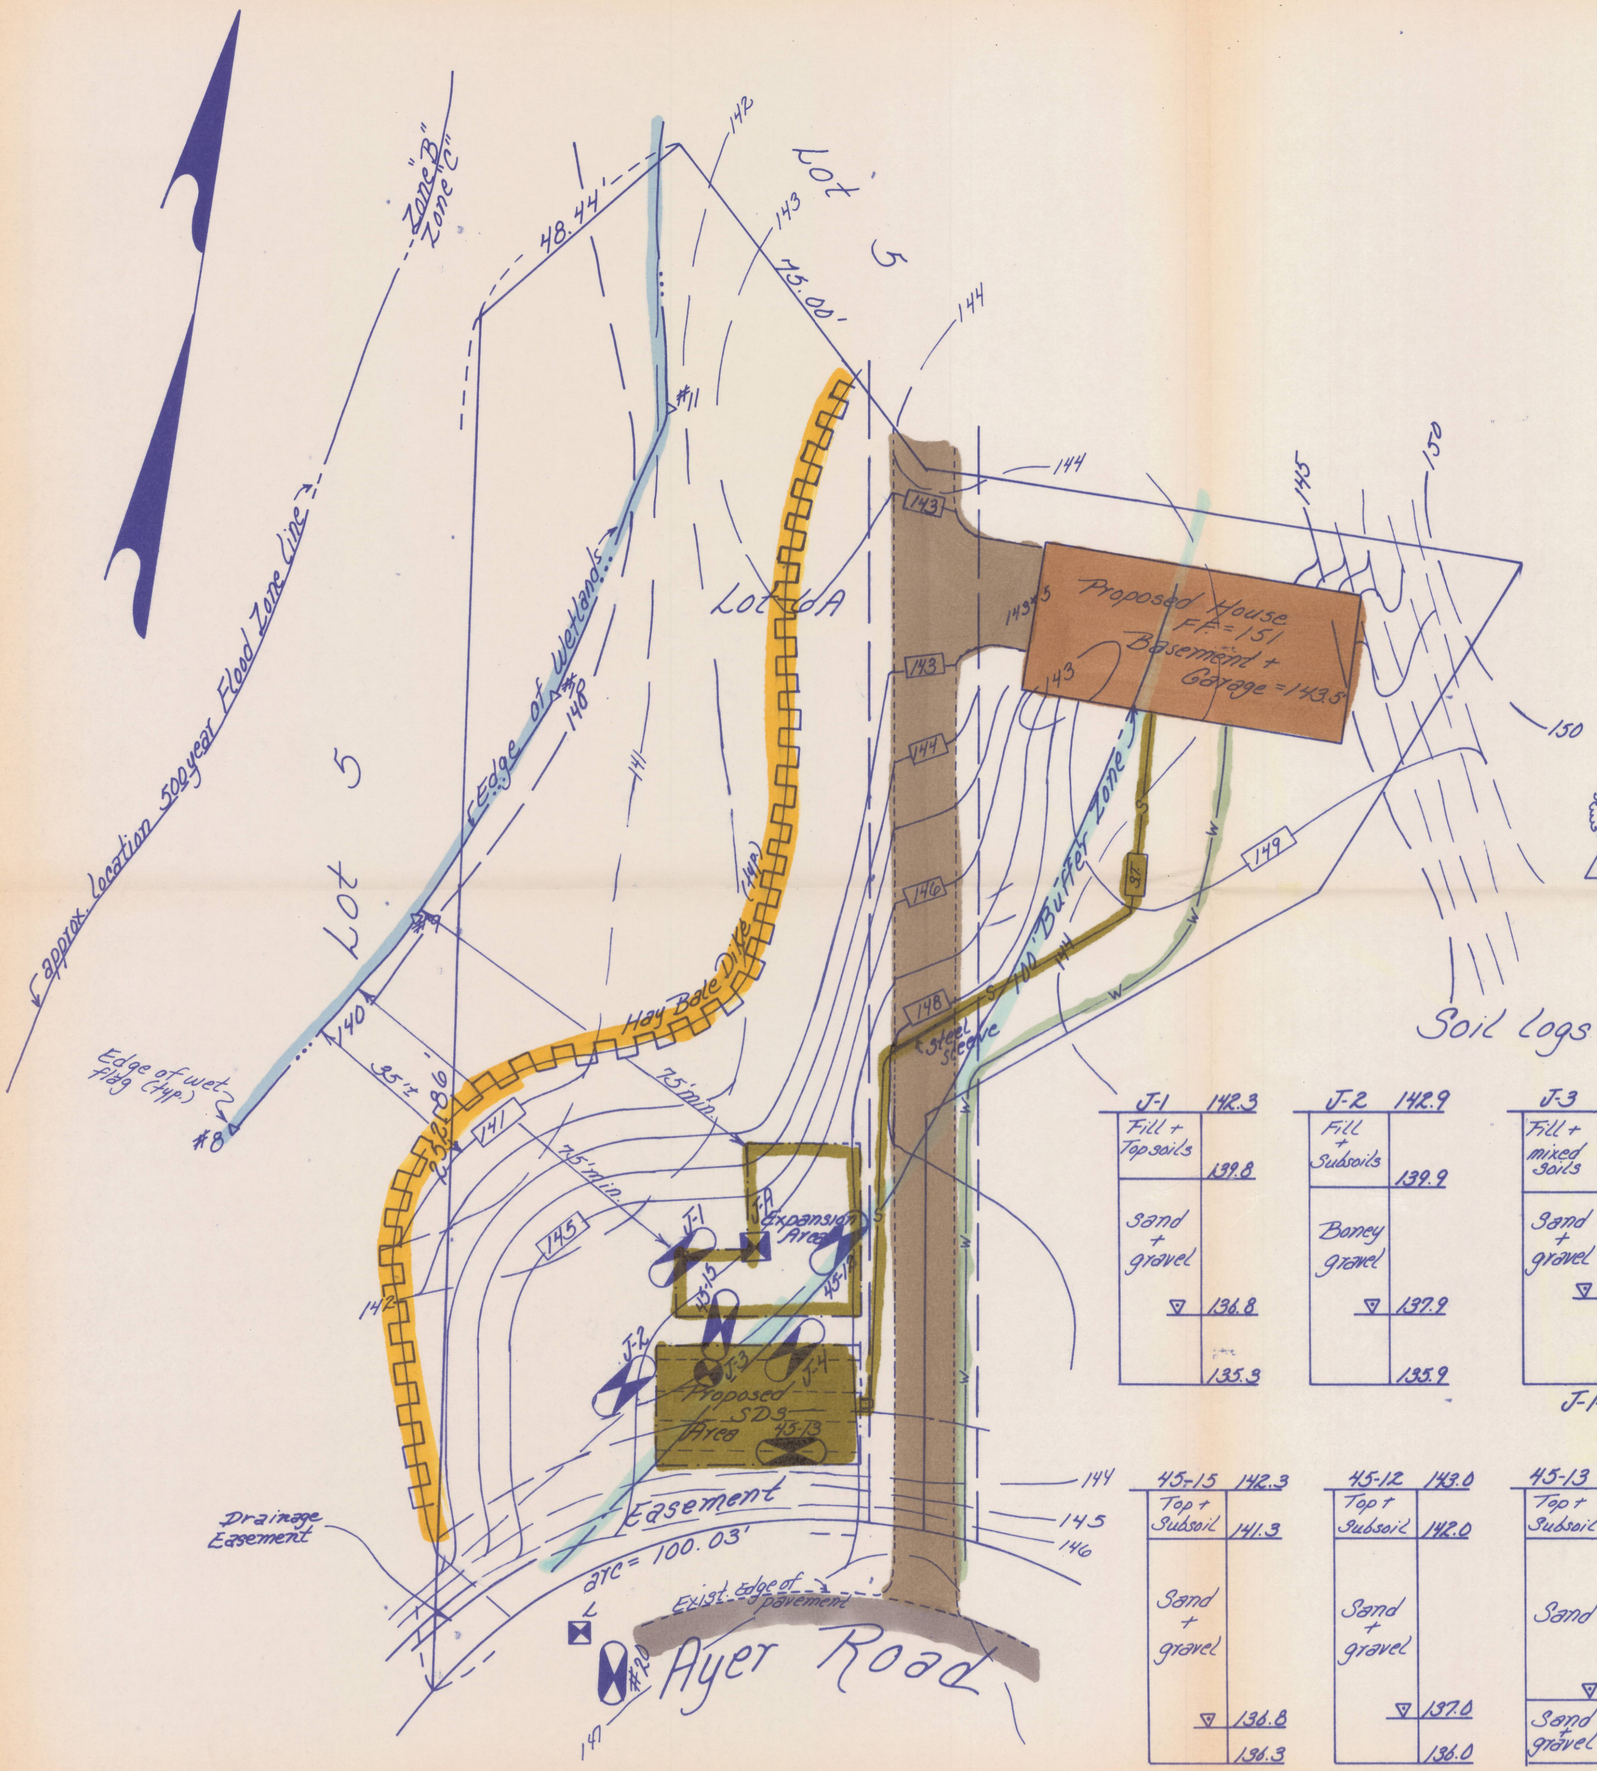

Legend

- Existing contour — 140
- Proposed contour — 140
- Observation hole
- Percolation test
- Sewage line — S — S
- Septic tank — ST
- Water service — W — W

Revisions
10-2-90 Lot lines + hse. and drive locations.

DAVID EDWARD ROSS No. 29909 REGISTERED PROFESSIONAL ENGINEER COMMONWEALTH OF MASSACHUSETTS

9/21/90

Soil Logs (By Charles A. Perkins Co., Inc.)

J-1	142.3
Fill + Top soils	139.8
Sand + gravel	▽ 136.8
	135.3

J-2	142.9
Fill + Subsoils	139.9
Boney gravel	▽ 137.9
	135.9

J-3	143.0
Fill + mixed soils	139.0
Sand + gravel	▽ 138.0
	136.0

J-4	143.1
Fill + mixed soils	140.6
Sand + gravel	▽ 138.1
	136.6

J-1-4 Observed on 7-31-86

45-15	142.3
Top + Subsoil	141.3
Sand + gravel	▽ 136.8
	136.3

4-19-85

45-12	143.0
Top + Subsoil	142.0
Sand + gravel	▽ 137.0
	136.0

4-19-85

45-13	143.5
Top + Subsoil	142.5
Sand	▽ 137.5
Sand + gravel	135.5

4-19-85

#20	144.0
Top + Subsoil	142.5
Silty Sand w/ some gravel	▽ 138.0
Seepage	137.0

5-25-84

Percolation rates - (min./inch)

	Rate	Depth	Date
"L"	2 min/in.	at 48"	on 7-17-84
"JA"	2 min/in.	at 54"	on 7-31-86

(By Charles A. Perkins Co., Inc.)

Note:
Topography, property lines and subsurface sewage disposal system were taken from a plan by Charles A. Perkins Co., Inc.

See above mentioned Perkins Plan No. M-7451-A for details of sewage disposal system. ~Lot 6-A~

Site Plan of Land in
Acton, Mass.
Prepared for
L + S Builders Corp.

SCALE: 1" = 20' August, 1990

David E. Ross Associates, Inc.
CIVIL ENGINEERS
LAND SURVEYORS
ENVIRONMENTAL CONSULTANTS
P.O. Box 361-17 W. Main St.—Ayer, Mass. 01432
(TEL. NO. 508-772-6232)

JOB NO. 328 PLAN NO. M-187